MAP 265

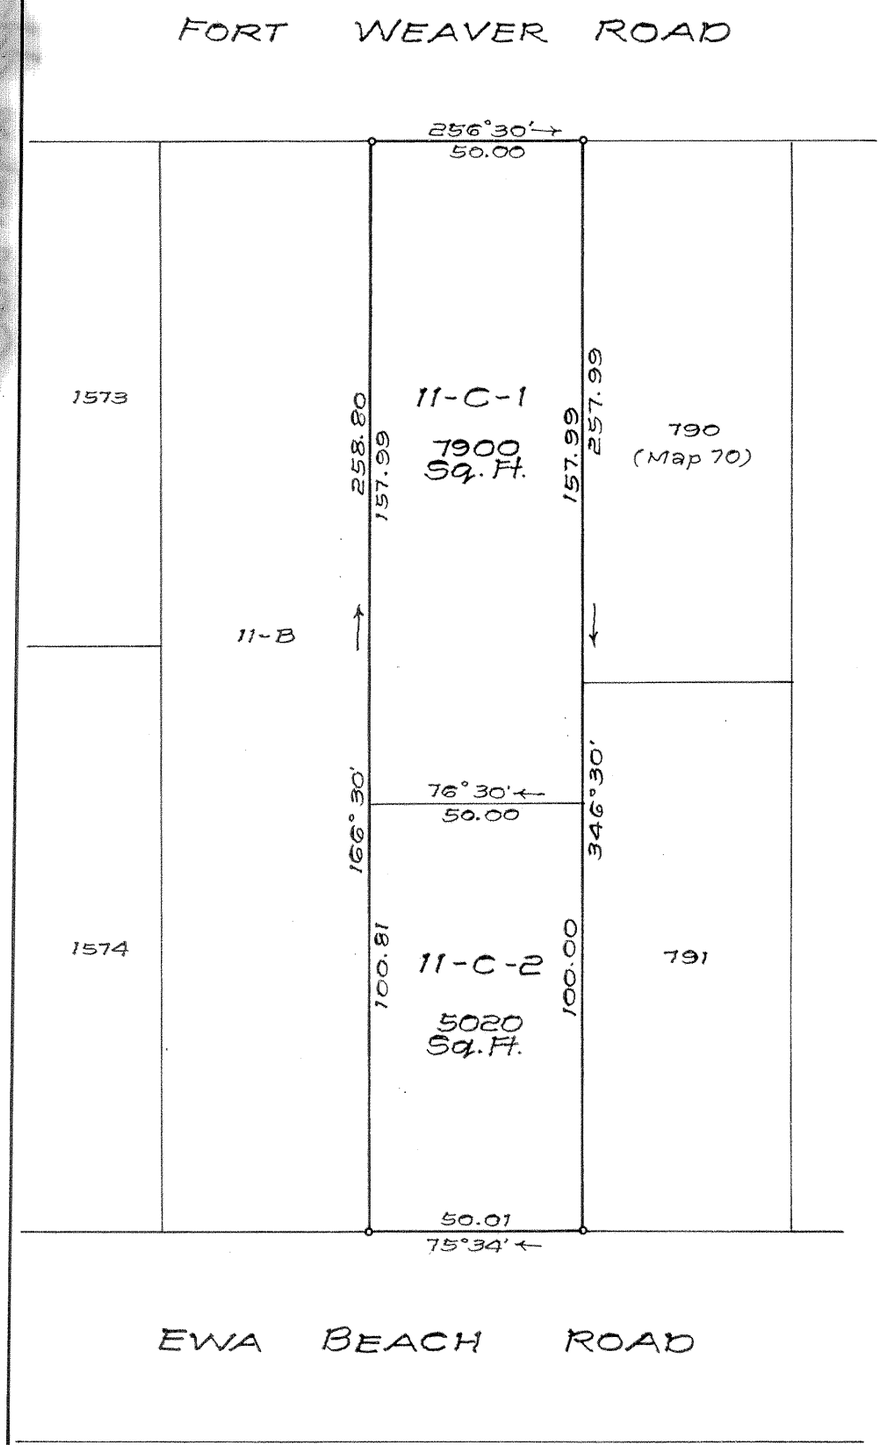

LAND COURT

STATE OF HAWAII

LAND COURT APPLICATION 242

SUBDIVISION OF LOT 11-C

AS SHOWN ON MAP 10

INTO LOTS 11-C-1 AND 11-C-2

PUULOA, EWA, OAHU, HAWAII.

905 Umi Street
Honolulu, Hawaii
February 2, 1990

ROBERT H. L. AU
REGISTERED PROFESSIONAL LAND SURVEYOR
No. 1562
HAWAII U.S.A.

Robert H. L. Au
Registered Professional
Land Surveyor
Certificate Number 1562

OWNER: Ernest Keong Fat Lum

Owner's Certificate of Title: 329,188

AUTHORIZED AND APPROVED BY ORDER OF THE JUDGE
OF THE LAND COURT DATED: JUNE 6, 1990
BY ORDER OF THE COURT

Barbara E. Wright
REGISTRAR OF LAND COURT

Filed May 17, 1990
Kathleen Wristbarth, Clerk

Tax Map Key: 9-1-24: 67

10" x 15" = 1.0 Sq. Ft.