MAP 272

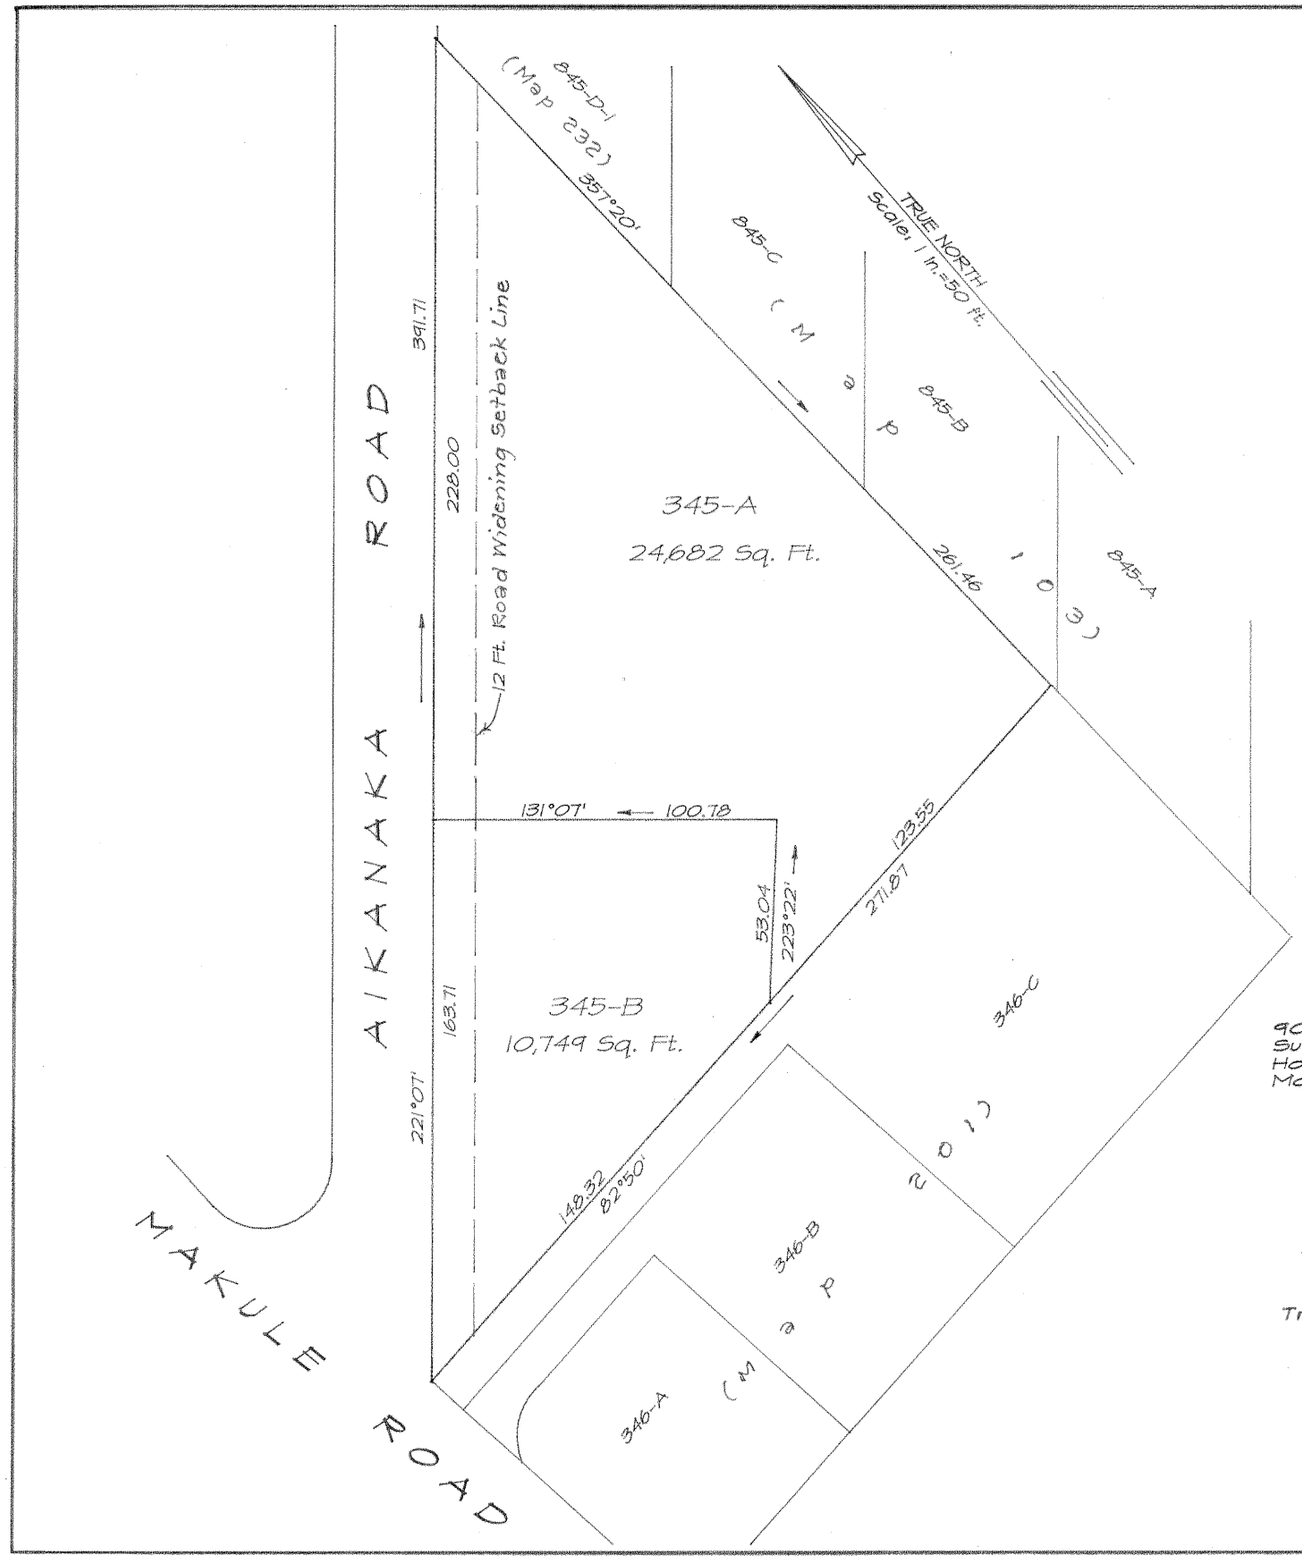

LAND COURT

STATE OF HAWAII

LAND COURT APPLICATION 242

SUBDIVISION OF LOT 345
AS SHOWN ON MAP 14
INTO LOTS 345-A AND 345-B
AND DESIGNATION OF A 12-FOOT ROAD WIDENING SETBACK LINE
AFFECTING LOTS 345-A AND 345-B

AT PUULOA, EWA, OAHU, HAWAII

ROBERT H. L AU
LICENSED PROFESSIONAL LAND SURVEYOR
No. 1562
HAWAII, U.S.A.

905 Uni Street
Suite 101
Honolulu, Hawaii
May 18, 1993

WM. DEAN ALCON & ASSOCIATES, INC.

Licensed Professional
Land Surveyor
Certificate Number 1562
Land Court Certificate No. 134

OWNERS: Ernest Keong Fat Lum and Eileen Setsuko Lum

Transfer Certificate of Title: 319,272

AUTHORIZED AND APPROVED BY ORDER OF THE JUDGE
OF THE LAND COURT DATED: APRIL 3, 1997
BY ORDER OF THE COURT

ACTING REGISTRAR OF THE LAND COURT

Filed April 1, 1997

Tax Map Key: 9-1-08:31

10" x 15" = 1.0 Sq. Ft.