MAP 273

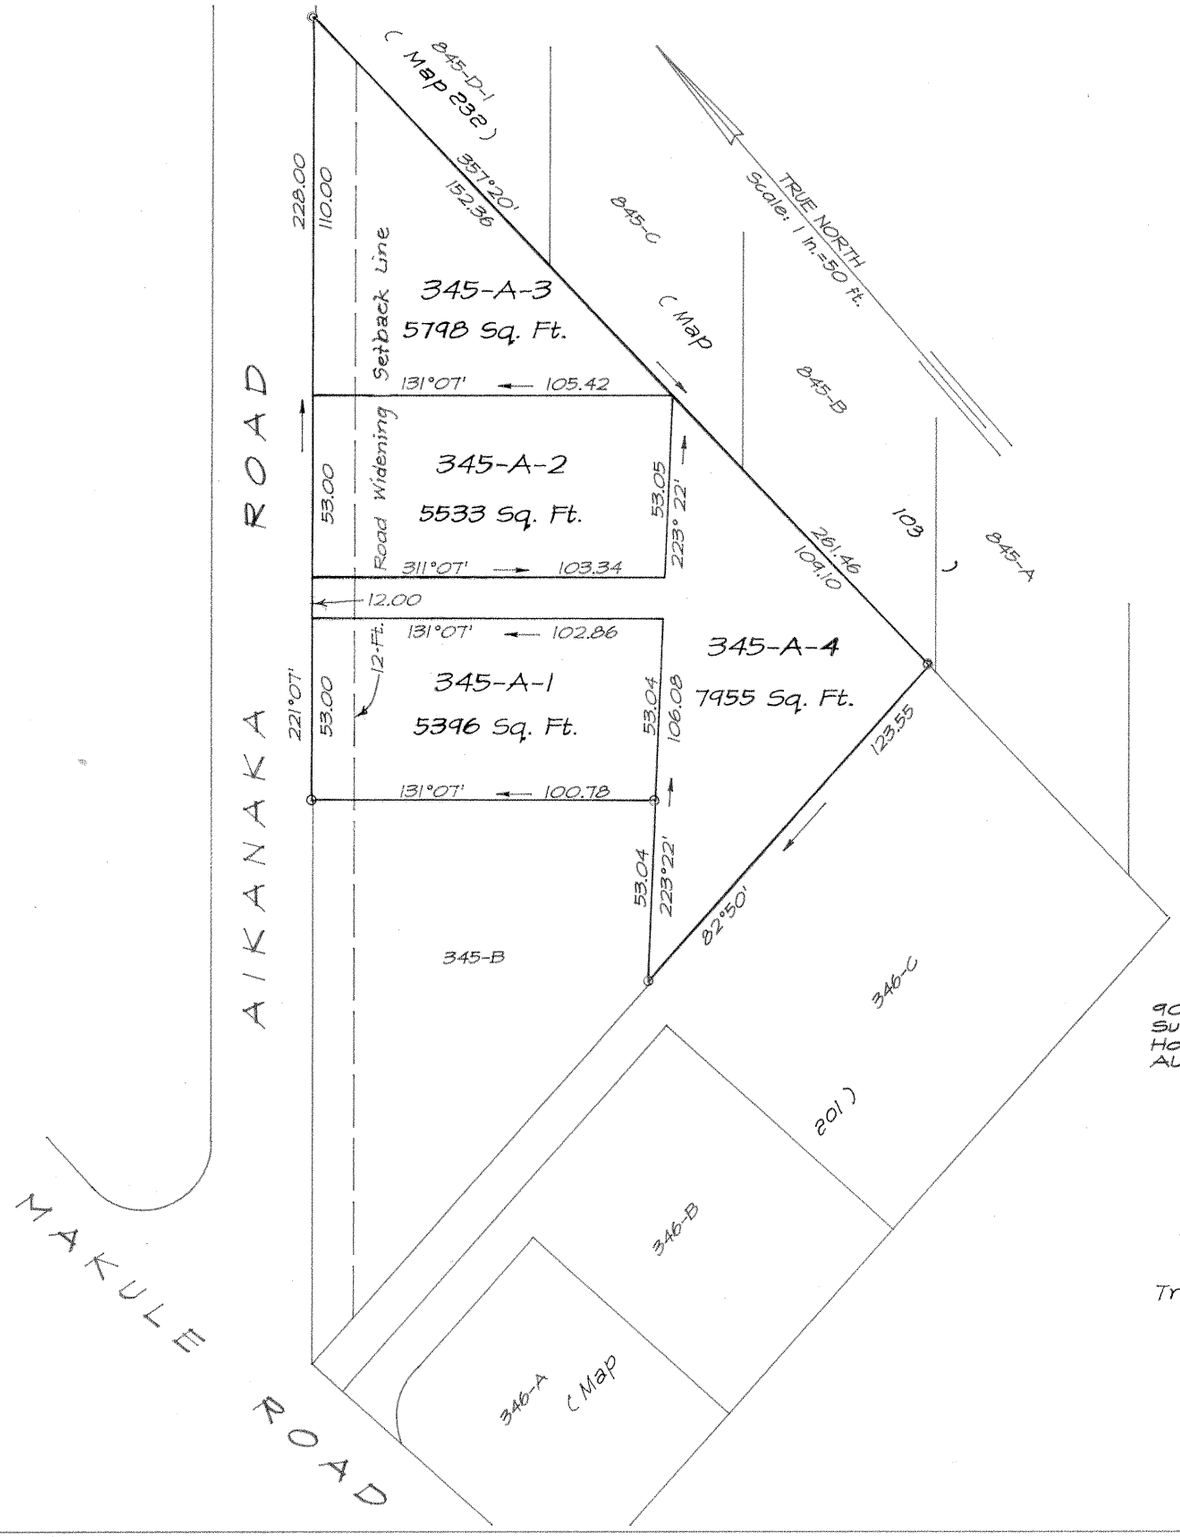

LAND COURT

STATE OF HAWAII

LAND COURT APPLICATION 242

SUBDIVISION OF LOT 345-A

AS SHOWN ON MAP 272

INTO LOTS 345-A-1 TO 345-A-4, INCLUSIVE

AT PUULOA, EWA, OAHU, HAWAII

905 Umi Street
Suite 101
Honolulu, Hawaii
AUG. 1, 1996

ROBERT H. L. AU
LICENSED PROFESSIONAL LAND SURVEYOR
No. 1562
HAWAII, U.S.A.

WM. DEAN ALCON & ASSOCIATES, INC.

Robert H. L. Au

Licensed Professional
Land Surveyor
Certificate Number 1562
Land Court Certificate No. 134

OWNERS: Ernest Keong Fat Lum and Eileen Setsuko Lum

Transfer Certificate of Title: 319,272

AUTHORIZED AND APPROVED BY ORDER OF THE JUDGE
OF THE LAND COURT DATED: MAY 6, 1997
BY ORDER OF THE COURT

Kaireen T. Hanawahine

ACTING REGISTRAR OF THE LAND COURT

filed April 30, 1997 Jennie Shiroma, Clerk

10" x 15" = 1.0 Sq. Ft.