MAP 274

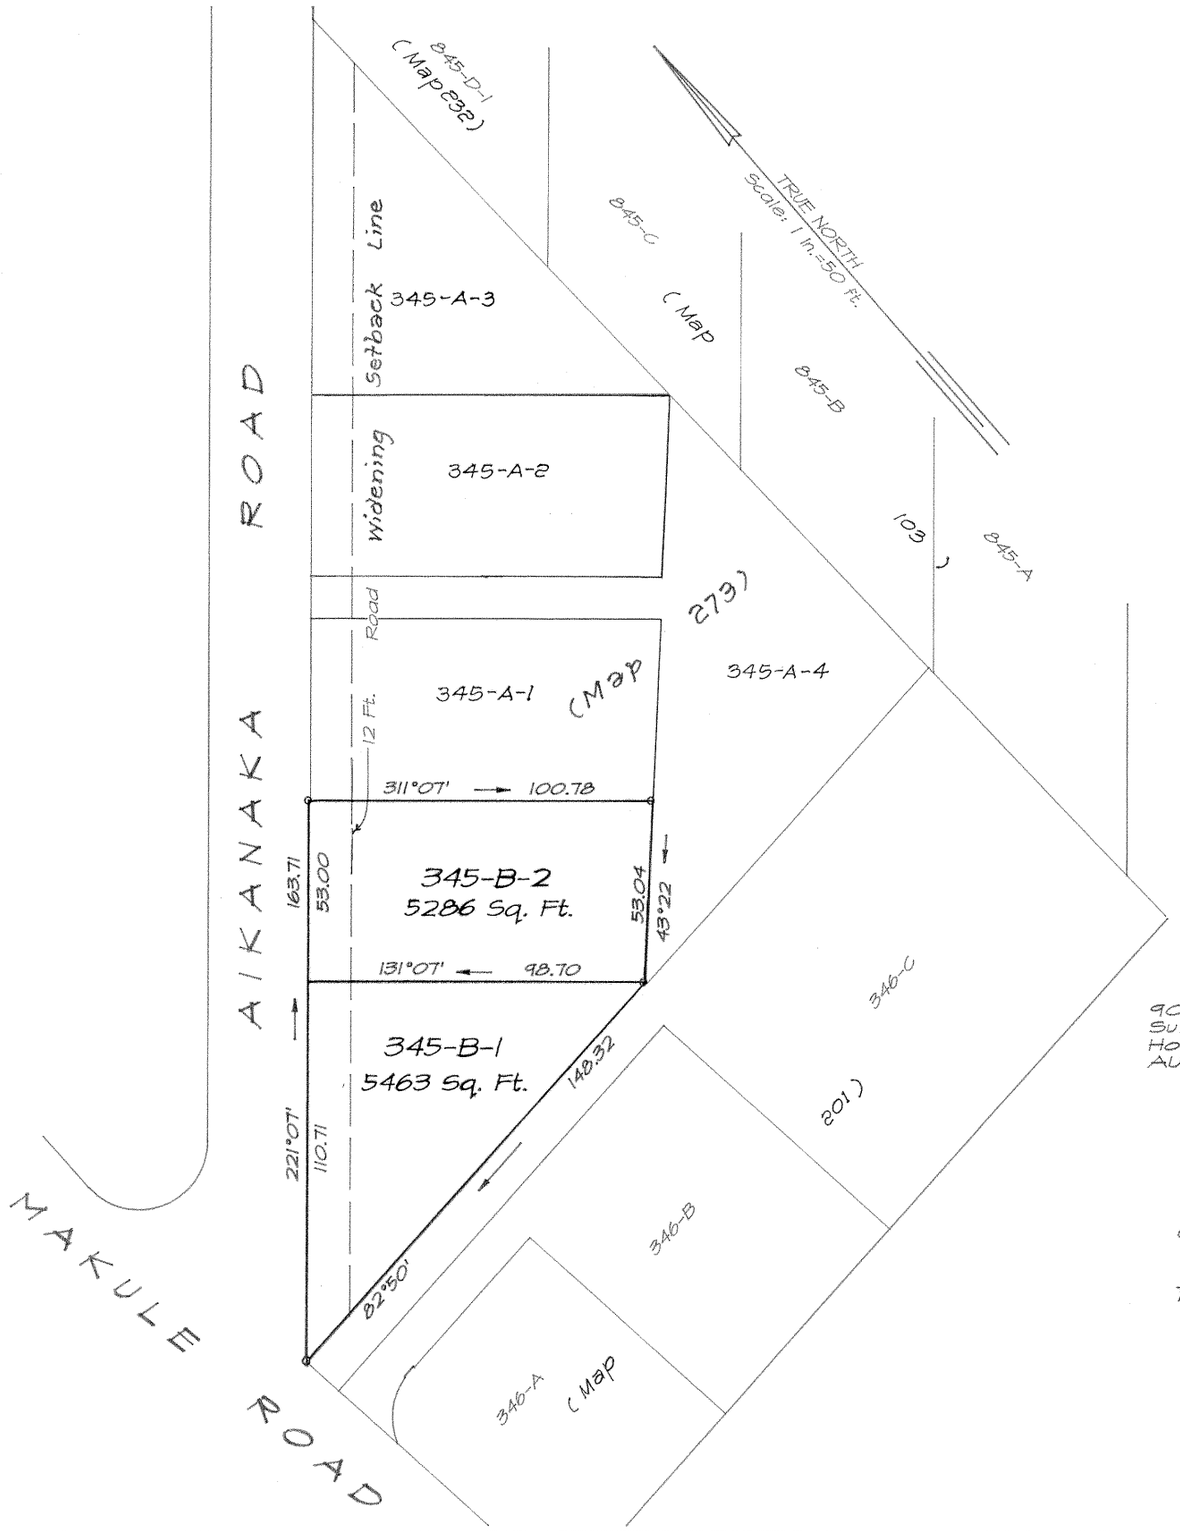

LAND COURT

STATE OF HAWAII

LAND COURT APPLICATION 242

SUBDIVISION OF LOT 345-B
AS SHOWN ON MAP 272
INTO LOTS 345-B-1 AND 345-B-2

AT PUULOA, EWA, OAHU, HAWAII

905 Umi Street
Suite 101
Honolulu, Hawaii
AUG. 1, 1996

ROBERT H. L. AU
LICENSED PROFESSIONAL LAND SURVEYOR
No. 1562
HAWAII, U.S.A.

WM. DEAN ALCON & ASSOCIATES, INC.

Robert H. L. Au

Licensed Professional
Land Surveyor
Certificate Number 1562
Land Court Certificate No. 134

OWNERS: Ernest Keong Fat Lum and Eileen Setsuko Lum

Transfer Certificate of Title: 319, 272

AUTHORIZED AND APPROVED BY ORDER OF THE JUDGE
OF THE LAND COURT DATED: MAY 6, 1997
BY ORDER OF THE COURT

Kaireen Hanawahine
ACTING REGISTRAR OF THE LAND COURT

filed April 30, 1997 Jannis Shiroma, Clerk

10" x 15" = 1.0 Sq. Ft.

HTG 9AM 5/15 99A