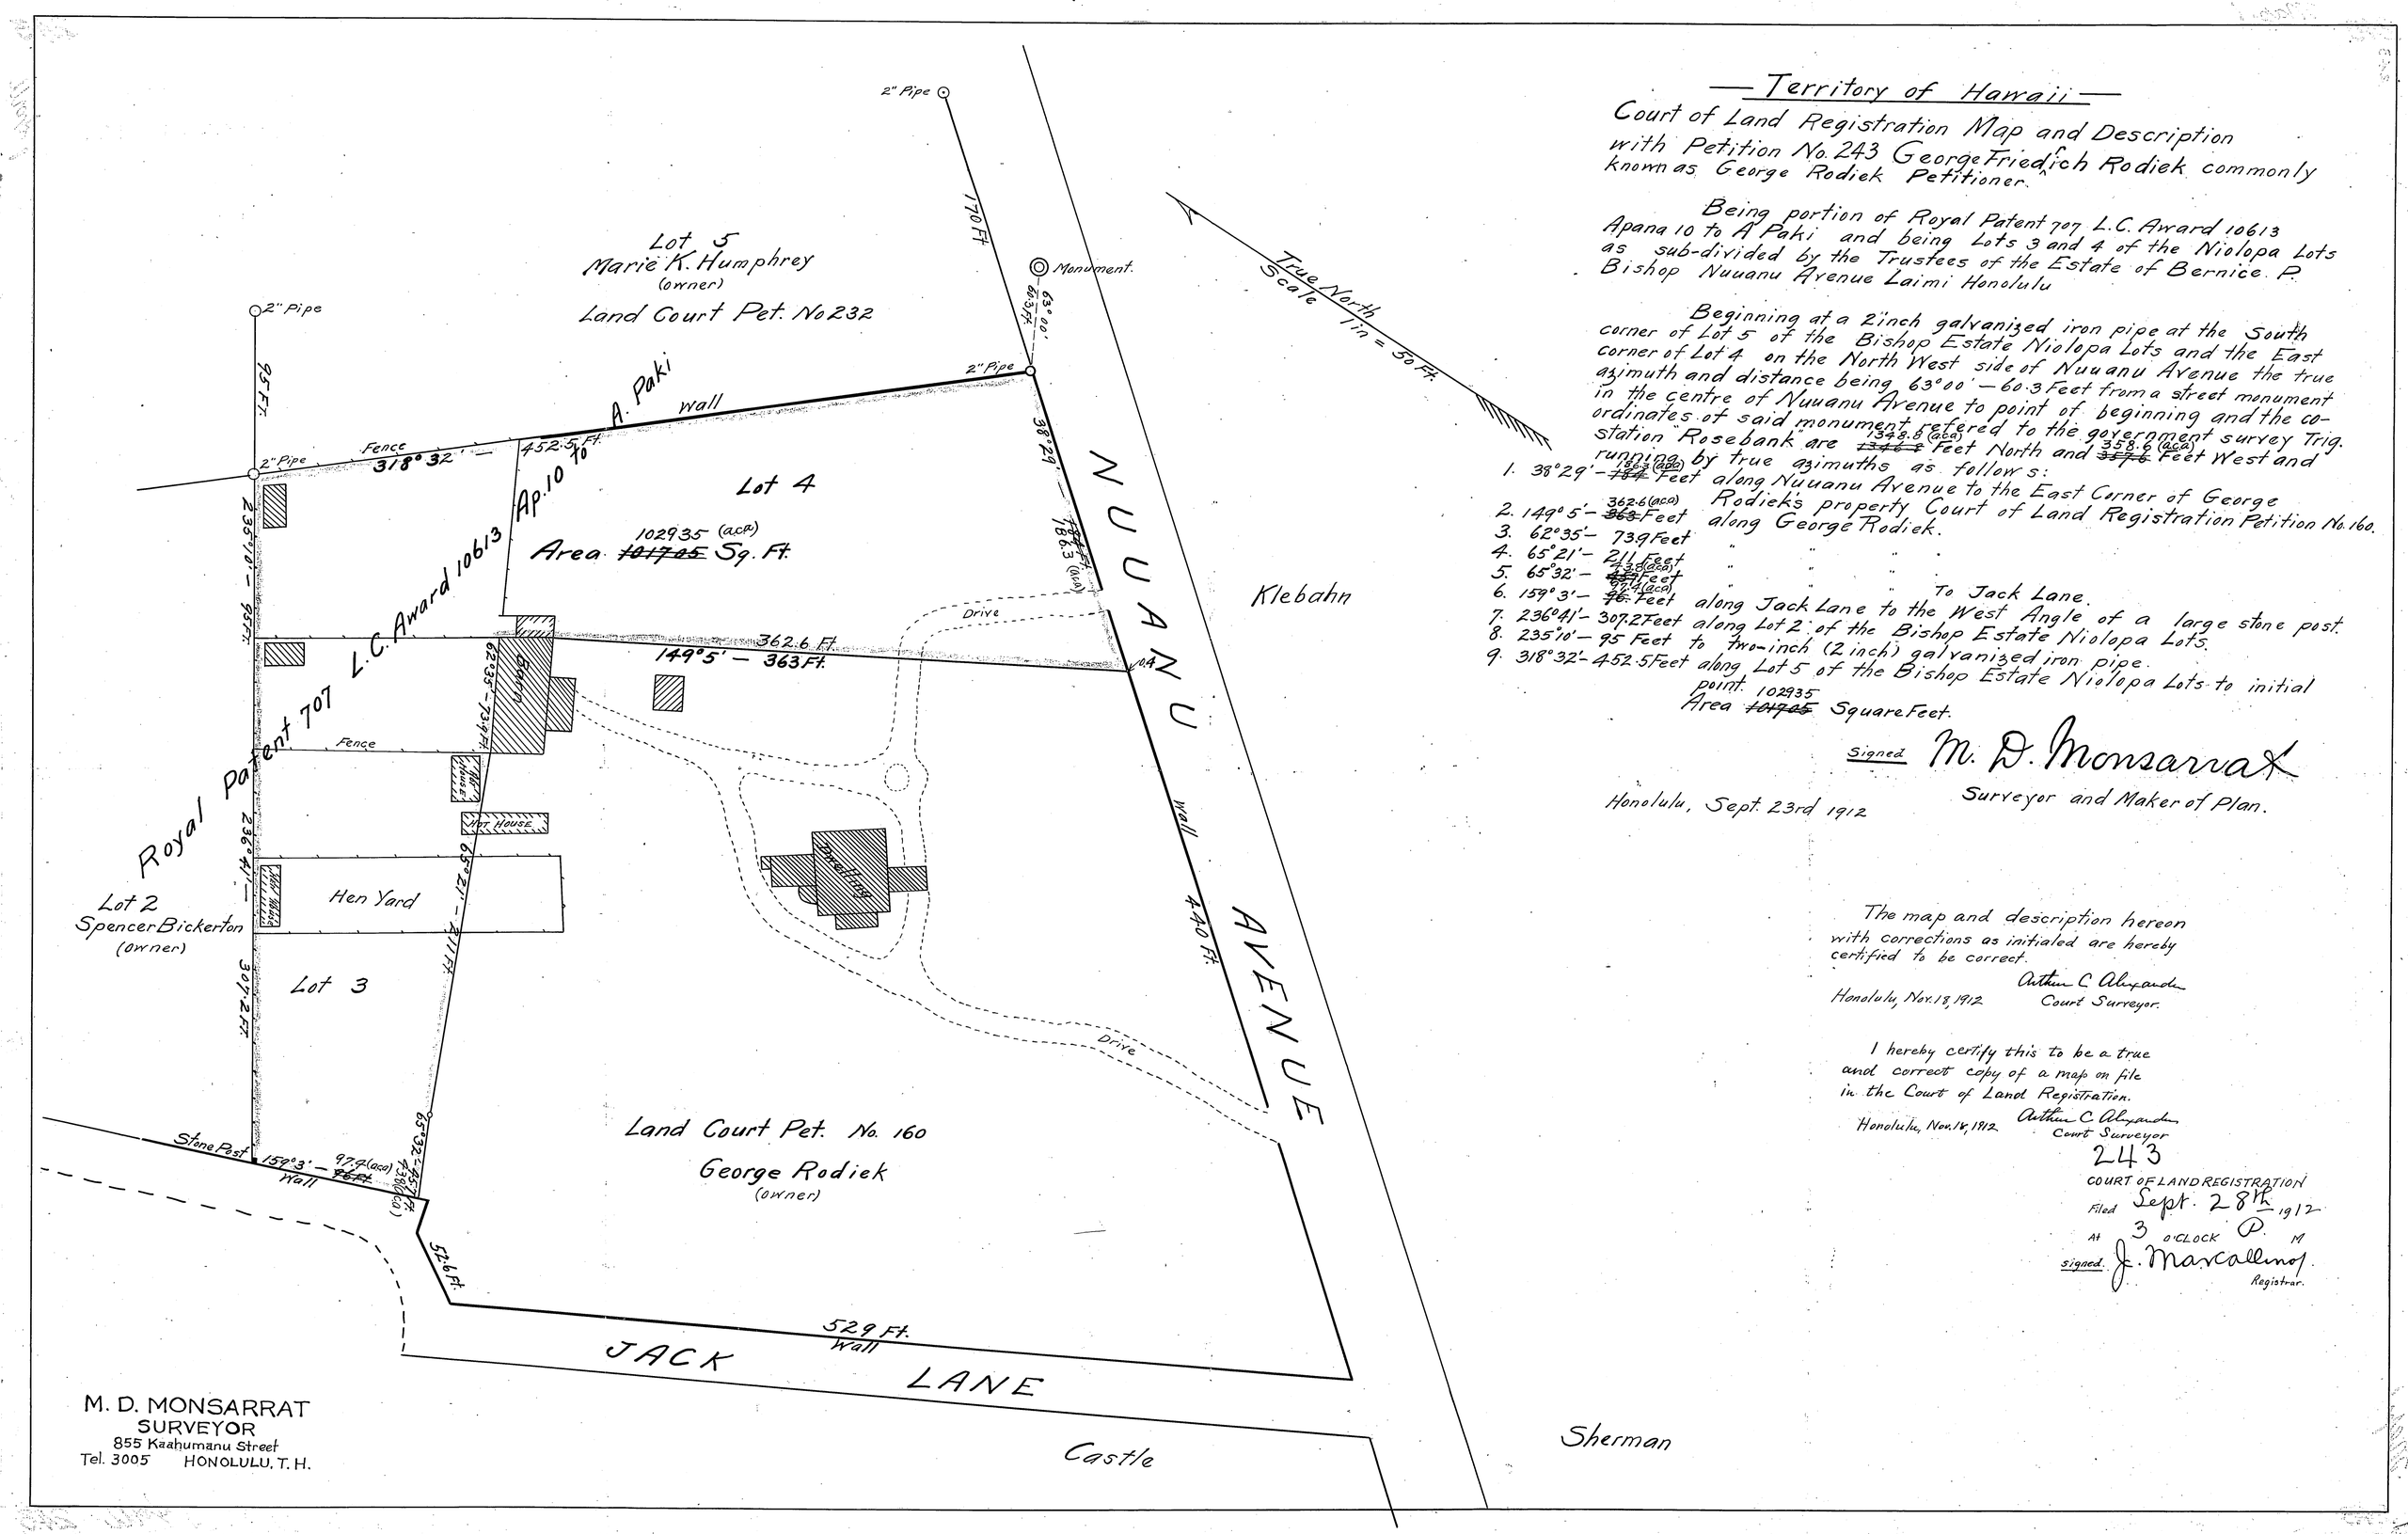

M. D. MONSARRAT
SURVEYOR
855 Kaahumanu Street
Tel. 3005 HONOLULU, T. H.

Territory of Hawaii

Court of Land Registration Map and Description with Petition No. 243 George Friedrich Rodiek commonly known as George Rodiek Petitioner.

Being portion of Royal Patent 707 L.C. Award 10613 Apana 10 to A Paki and being Lots 3 and 4 of the Niolopa Lots as sub-divided by the Trustees of the Estate of Bernice P. Bishop Nuuanu Avenue Laimi Honolulu

Beginning at a 2 inch galvanized iron pipe at the South corner of Lot 5 of the Bishop Estate Niolopa Lots and the East corner of Lot 4 on the North West side of Nuuanu Avenue the true azimuth and distance being 63° 00' — 60.3 Feet from a street monument in the centre of Nuuanu Avenue to point of beginning and the co-ordinates of said monument refered to the government survey Trig. station "Rosebank" are ~~1346.7~~ 1348.8 (acs) Feet North and ~~357.6~~ 358.6 (acs) Feet West and running by true azimuths as follows:

1. 38° 29' — ~~184~~ 186.3 (acs) Feet along Nuuanu Avenue to the East Corner of George Rodiek's property Court of Land Registration Petition No. 160.
2. 149° 5' — ~~363~~ 362.6 (acs) Feet along George Rodiek.
3. 62° 35' — 73.9 Feet " " "
4. 65° 21' — 211 Feet " " "
5. 65° 32' — ~~73.7~~ 73.6 (acs) Feet " " "
6. 159° 3' — ~~96~~ 97.4 (acs) Feet " " "
7. 236° 41' — 307.2 Feet To Jack Lane.
8. 235° 10' — 95 Feet along Jack Lane to the West Angle of a large stone post.
9. 318° 32' — 452.5 Feet along Lot 2 of the Bishop Estate Niolopa Lots.
   along Lot 5 of the Bishop Estate Niolopa Lots to initial point.

Area ~~101745~~ 102935 Square Feet.

Signed M. D. Monsarrat
Surveyor and Maker of Plan.

Honolulu, Sept. 23rd 1912

The map and description hereon with corrections as initialed are hereby certified to be correct.

Arthur C. Alexander
Court Surveyor.

Honolulu, Nov. 13, 1912

I hereby certify this to be a true and correct copy of a map on file in the Court of Land Registration.

Arthur C. Alexander
Court Surveyor

Honolulu, Nov. 14, 1912

243
COURT OF LAND REGISTRATION
Filed Sept. 28th 1912
At 3 O'CLOCK P. M
signed. J. Marcallino
Registrar.