243

MAP 2

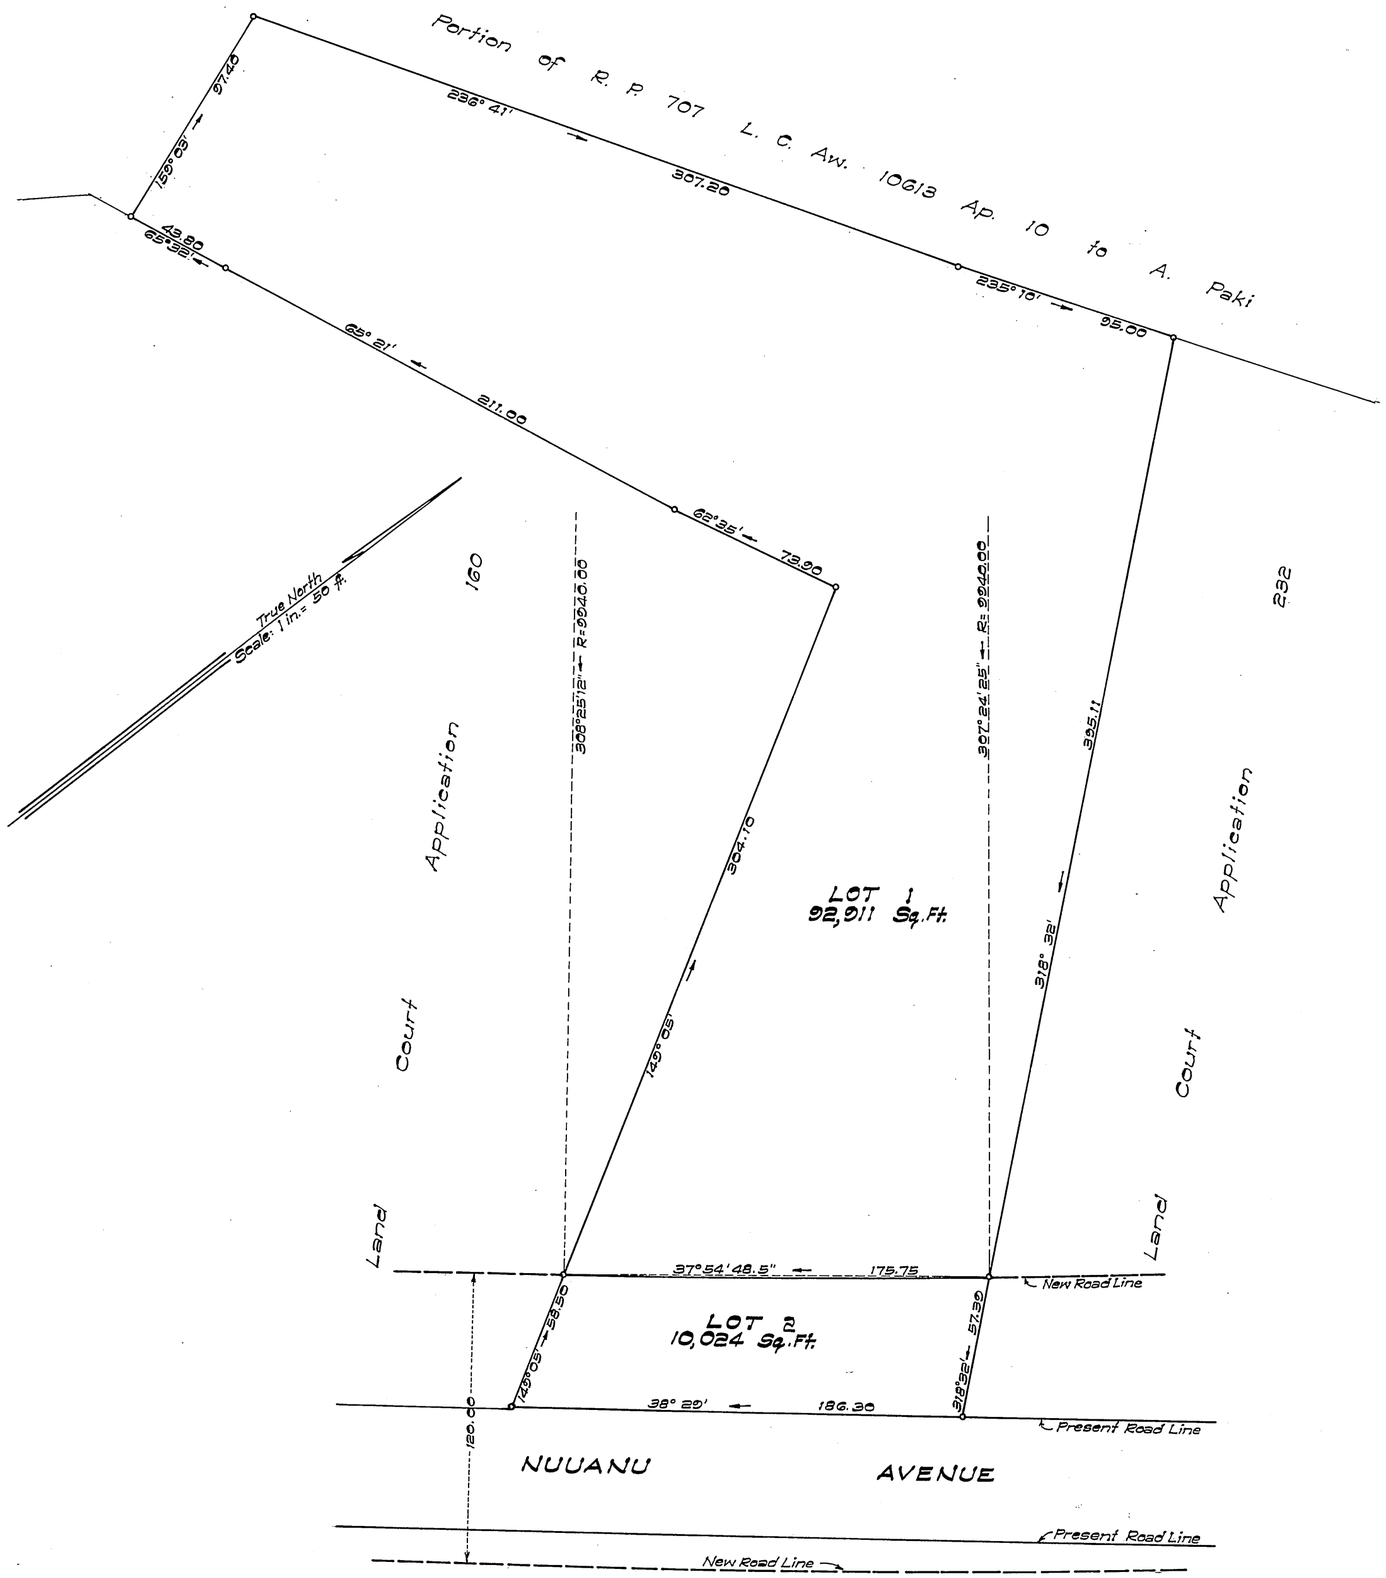

LAND COURT

STATE OF HAWAII

LAND COURT APPLICATION 243

SUBDIVISION OF LAND COURT APPLICATION 243

AS SHOWN ON MAP 1

INTO LOTS 1 AND 2

AT LAIMI, HONOLULU, OAHU, HAWAII

Honolulu, Hawaii
August 6, 1968

STATE OF HAWAII
DEPARTMENT OF TRANSPORTATION
HIGHWAYS DIVISION

JAMES F. FOSTER
REGISTERED LAND SURVEYOR
No. 625
HAWAII, U. S. A.

BY: James F. Foster
Registered Professional Surveyor 625
Land Court Surveyor 93

Owners: Henry Alexander Walker
Una Craig Walker
Owners' Certificate of Title: 10318

AUTHORIZED AND APPROVED BY ORDER OF THE JUDGE OF THE LAND COURT DATED. DECEMBER 19, 1968
BY ORDER OF THE COURT.

Rudolph K. Egeler
REGISTRAR OF THE LAND COURT.

Filed November 19, 1968 Paul Egloff Clerk

Tax Map Key: 1-8-08: 1

Parcel 128
NUUANU HIGHWAY
Federal Aid Urban Project No. US 0610(4)

15" x 21" = 2.19 Sq. Ft.