TERRITORY OF HAWAII

COURT OF LAND REGISTRATION

Map and Discription with Petition No. 244.

Mrs. Hattie Aana. Petitioner Portion of Grant 120 to L.L. Torbert at Maluaka Ulupalakua. Honuaula. Maui.

Beginning at a + cut on stone at corner of stone wall and wire fences at the west corner of this lot; the true Azimuth and distance referred to North East Corner of Ulupalakua School lot being 94°33' 727.2 feet and the Coordinates of said point of beginning as referred to Government Survey Trig. Station Puu Mahoe being 3937.5 feet North and 2758.3 feet West and running by true Azimuths:

1. 204° 37' 472.0 feet along Kahikinui Ranch Co. along wire fence to Mamane Post;
2. 249° 52' 132.8 " " " " " " " "
3. 237° 20' 361.5 " " " " to + on stone at Corner of stone wall
4. 333° 26' 481.6 " " " " along stone wall
5. 341° 31' 516.0 " " " " " " to + cut on stone
6. 101° 56' 308.9 " " " " " "
7. 103° 59' 627.3 " " " " " "
8. 110° 30' 100.0 " " " " " " to the initial point.

Containing 11.59 Acres.

Survey and Map by
J.K. Kahookele 'Surveyor'
Honolulu June 1912.

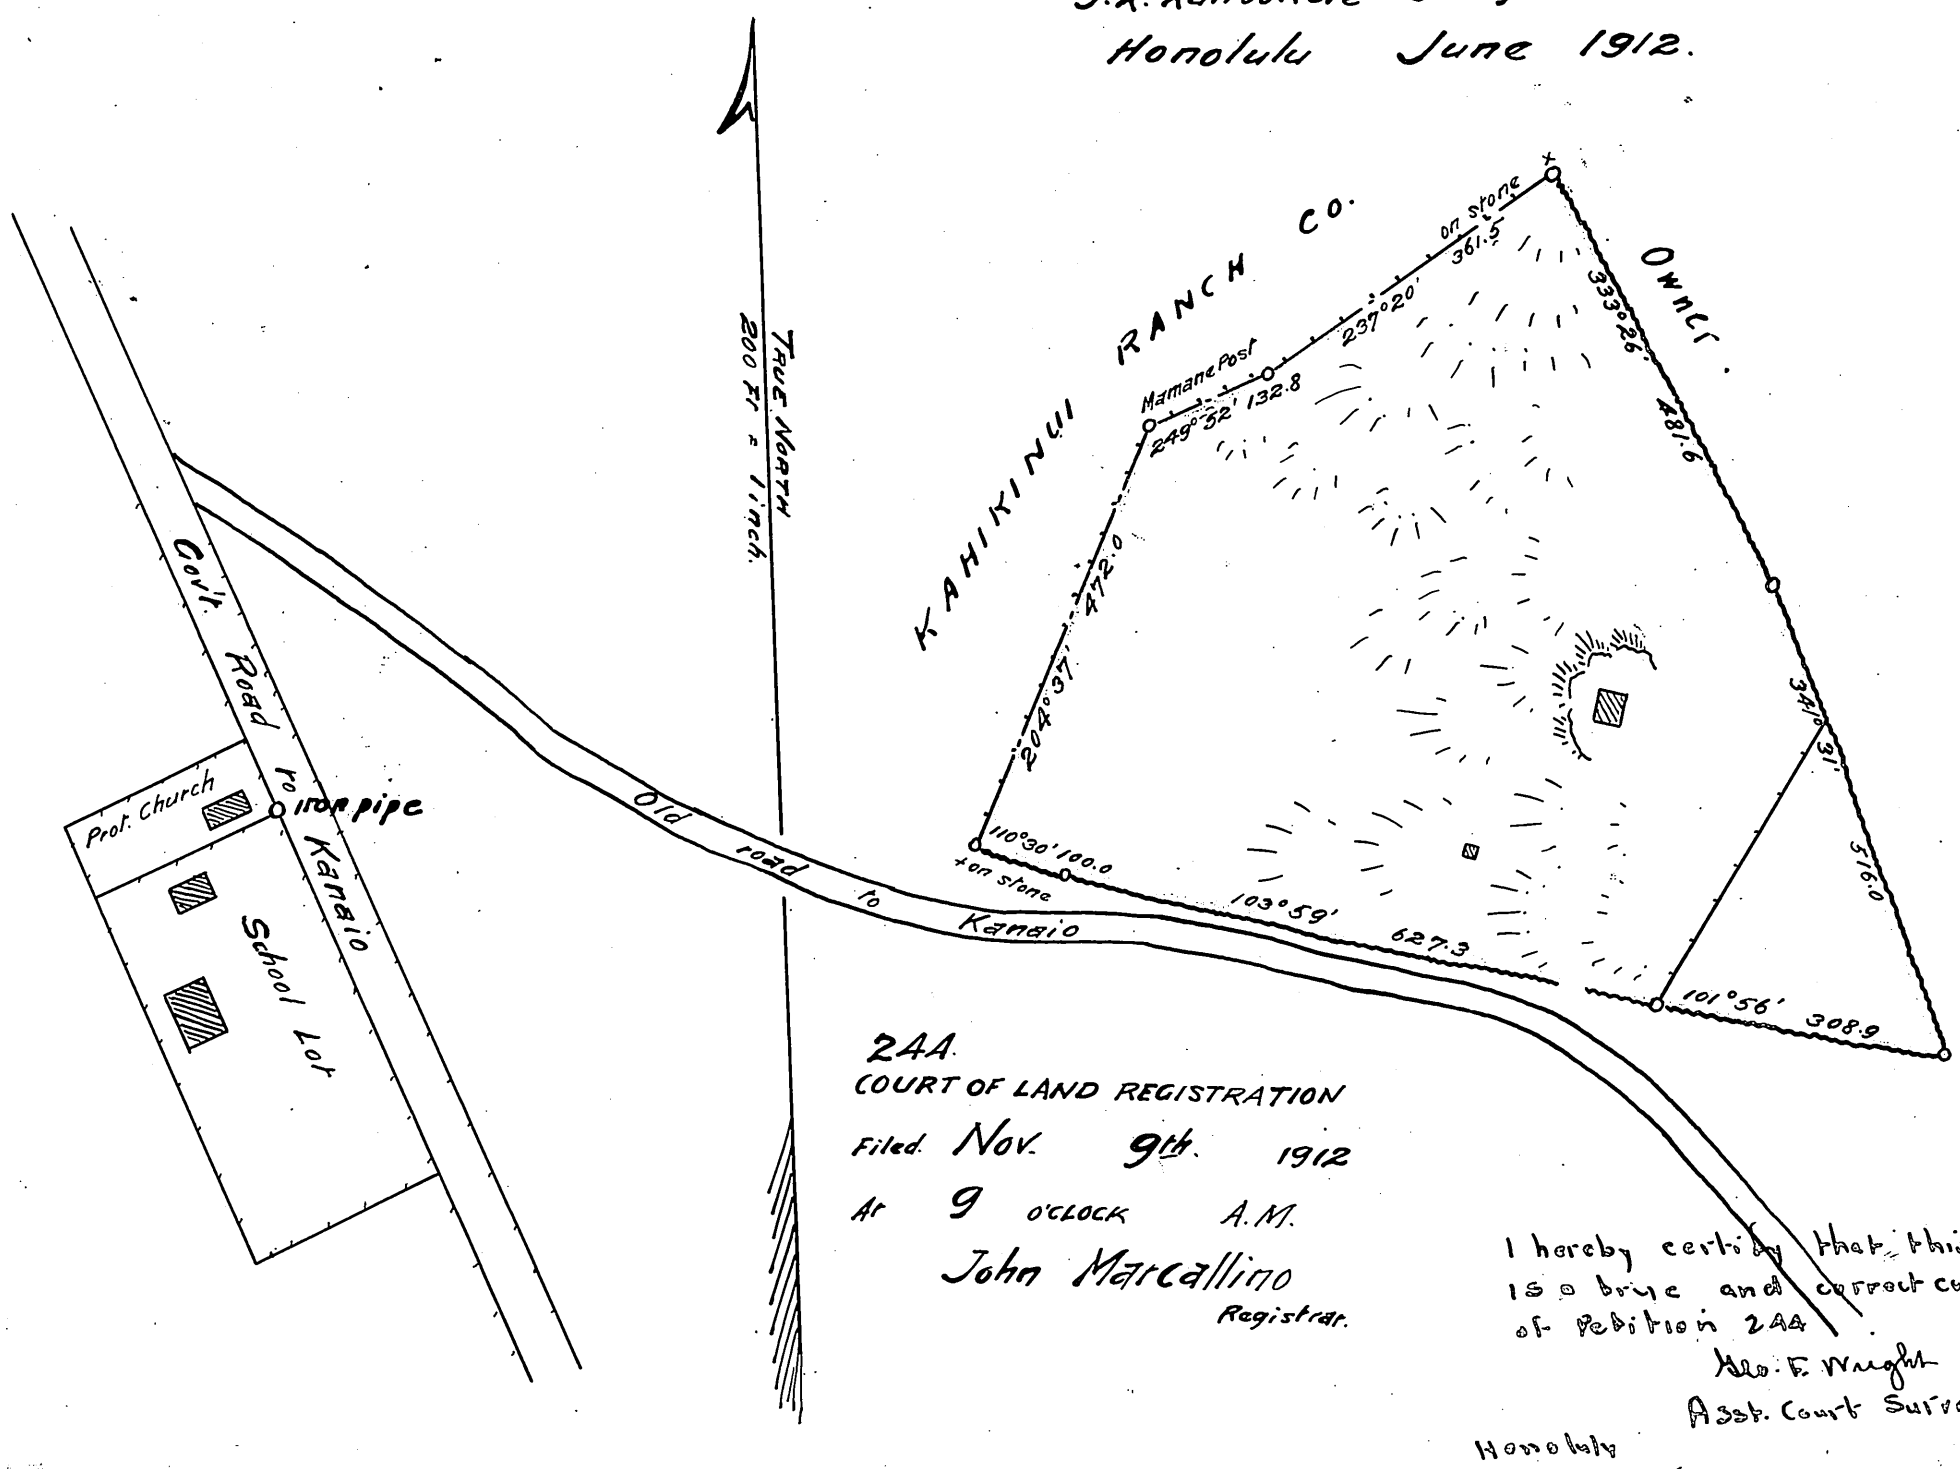

244.
COURT OF LAND REGISTRATION
Filed Nov. 9th. 1912
At 9 O'CLOCK A.M.
John Marcallino
Registrar.

I hereby certify that this is a true and correct copy of Petition 244
Geo. E. Wright
Asst. Court Surveyor
Honolulu
Dec. 12-1912.