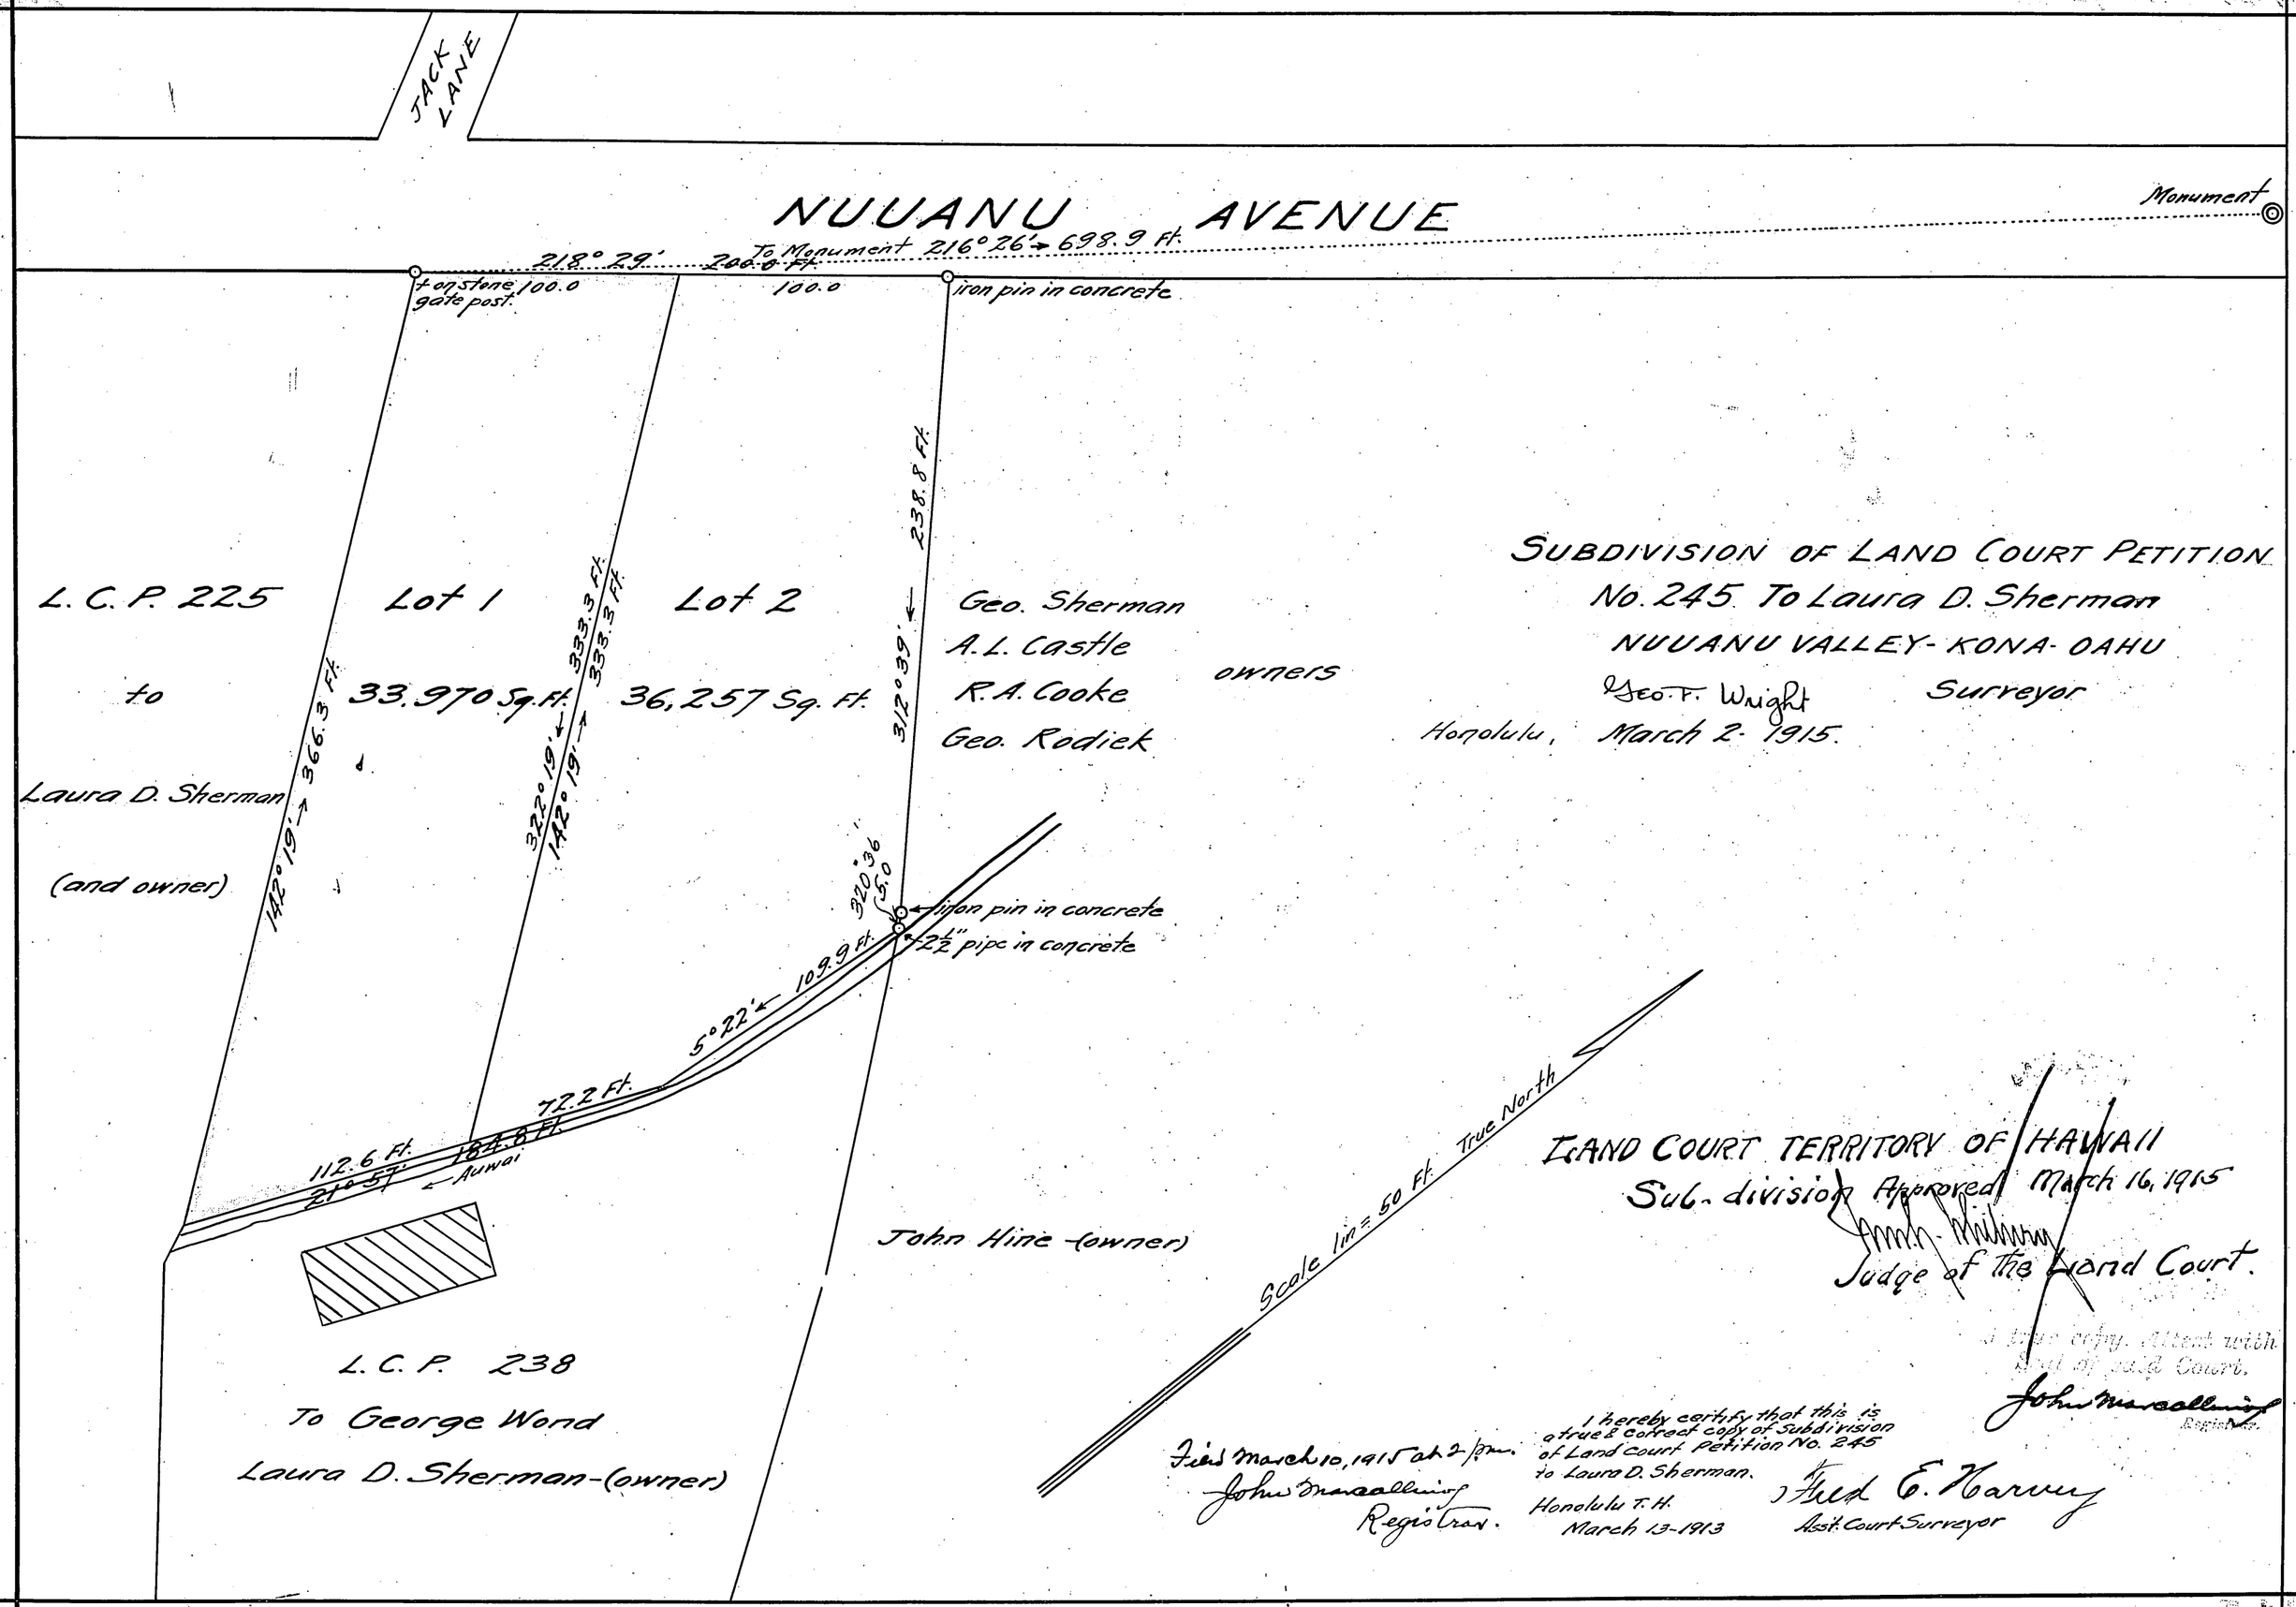
JACK LANE
NUUANU AVENUE
Monument
To Monument 216° 26' 698.9 Ft.
218° 29'
200.0 Ft.
+ on stone gate post.
100.0
100.0
iron pin in concrete
L. C. P. 225
to
Laura D. Sherman
(and owner)
Lot 1
33,970 Sq. Ft.
Lot 2
36,257 Sq. Ft.
Geo. Sherman
A. L. Castle
R. A. Cooke
Geo. Rodiek
owners
SUBDIVISION OF LAND COURT PETITION
No. 245 To Laura D. Sherman
NUUANU VALLEY - KONA - OAHU
Geo. F. Wright Surveyor
Honolulu, March 2. 1915.
142° 19' 366.3 Ft.
322° 19'
142° 19' 333.3 Ft.
333.3 Ft.
312° 39' 238.8 Ft.
310° 36'
5.0
iron pin in concrete
2½" pipe in concrete
5° 22' 109.9 Ft.
72.2 Ft.
112.6 Ft.
21° 57'
184.8 Ft.
Auwai
L. C. P. 238
To George Word
Laura D. Sherman-(owner)
John Hine -(owner)
Scale 1 in = 50 Ft.
True North
LAND COURT TERRITORY OF HAWAII
Sub-division Approved March 16, 1915
Judge of the Land Court.
A true copy, attest with seal of said Court.
John Marcallino
Registrar.
Filed March 10, 1915 at 2 p.m.
John Marcallino
Registrar.
I hereby certify that this is a true & correct copy of Subdivision of Land Court petition No. 245 to Laura D. Sherman.
Honolulu T. H.
March 13-1913
Fred E. Harvey
Asst. Court Surveyor