MAP 2

APPROVED February 1, 1921.

J. T. DeBolt

Judge of the Land Court.

Land Court,

Application (N.W.) ~~Petition~~ No. 246

Agnes Cary Weaver

(N.W.) ~~Petitioner~~ Applicant

by

P. L. Weaver

her attorney

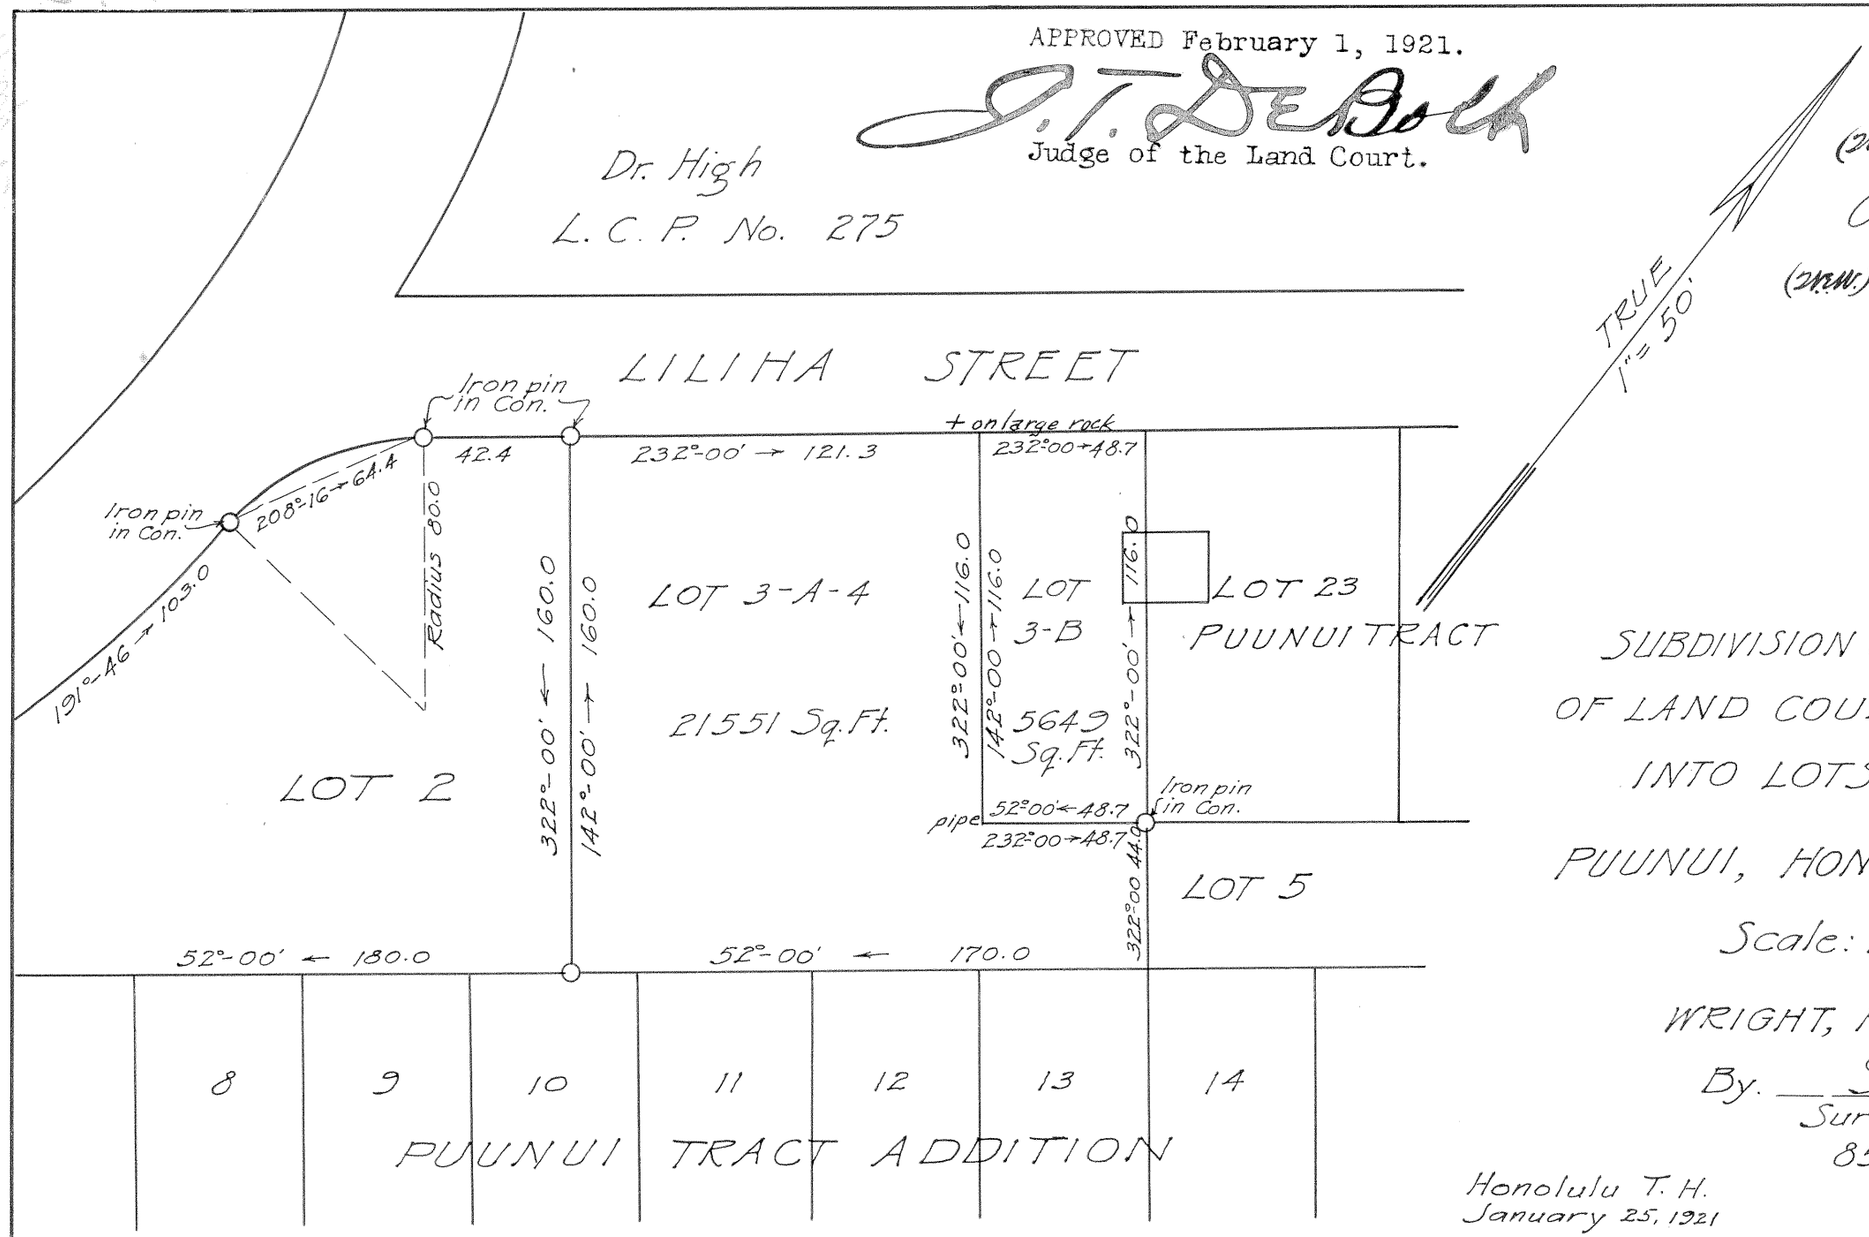

SUBDIVISION OF LOTS 3 and 4

OF LAND COURT Application ~~PETITION~~ (N.W.) NO. 246.

INTO LOTS 3-A-4 and 3-B

PUUNUI, HONOLULU, OAHU, T. H.

Scale: 1 inch = 50 feet.

WRIGHT, HARVEY & WRIGHT.

By. Geo. F. Wright

Surveyor & maker of Plan.

855 Kaahumanu St.

Honolulu T. H.
January 25, 1921

I hereby certify that the map hereon being a subdivision of Lots 3 and 4 of Land Court Application No. 246, has been examined and verified and found to be correct.

Honolulu, T. H.
Jan. 31, 1921.

Walter E. Wall,
Surveyor, Territory of Hawaii.

I hereby certify this to be a true and correct copy of map filed in the Land Court as a subdivision of Lot 3 and 4 of Application No. 246.

Honolulu, T. H.
Jan. 31, 1921.

Walter E. Wall,
Surveyor, Territory of Hawaii.

Land Court:
Filed 12[15] P. M.
Jan 26, 1921
A. V. Hogan
Registrar

J. I. 1/26/21