251

MAP 1

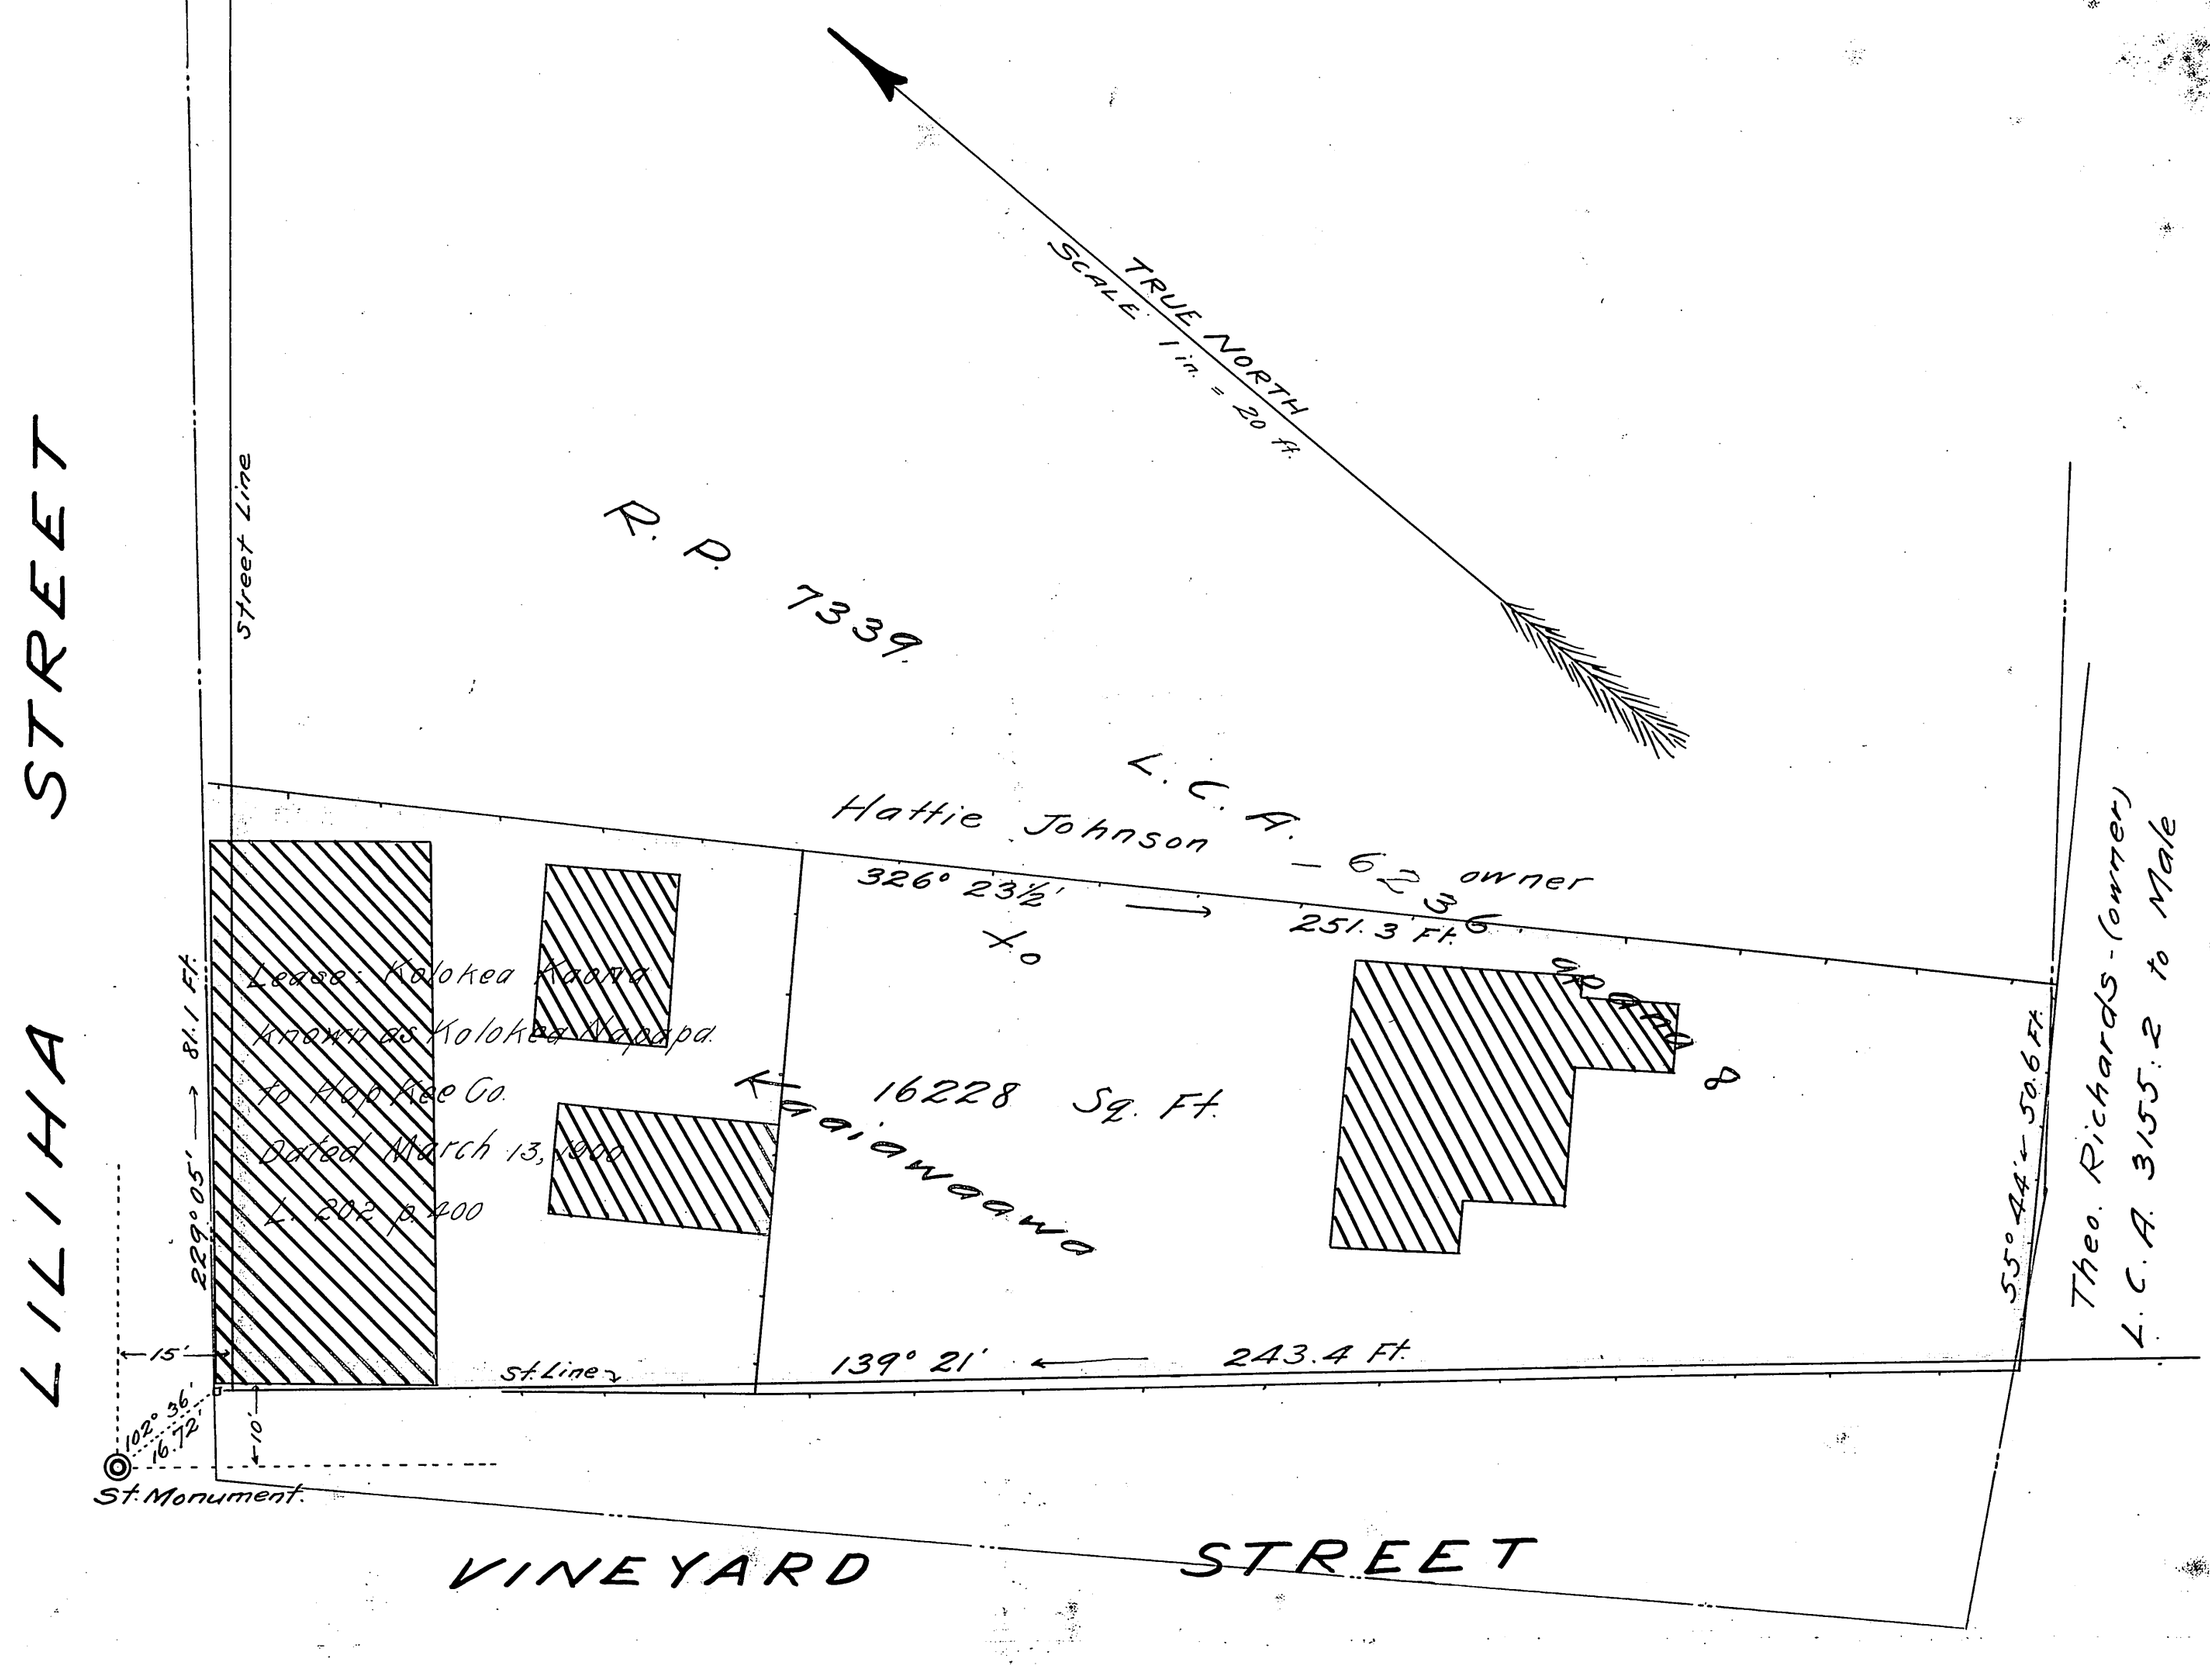

COURT OF LAND REGISTRATION

TERRITORY OF HAWAII

Map and Description with Petition No. 251

Kalokea Napapa - Petitioner.

Being a portion of R.P. 7339. L.C.A. 6236 apana 8 to Kaaiawaawa, at the East corner of Liliha + Vineyard Sts.,

KOIULU - HONOLULU - KONA - OAHU.

Beginning at the West corner of this piece being also the present East corner of Liliha and Vineyard Streets the true azimuth and distance to a Govt. Survey Street Monument being 102° 36' 16.72 feet (said monument being on a 15 foot offset from the Southeast line of Liliha Street and a 10 foot offset from the Northeast side of Vineyard Street) and running by true azimuths:—

1.- 229° 05' 81.1 Ft. along the present Southeast line of Liliha Street.

2.- 326° 23½' 251.3 Ft., along fence along Hattie Johnson.

3.- 55° 44' 50.6 Ft., " " " L.C.A. 3155:2 to Male.

4.- 139° 21' 243.4 Ft., " the Northeast side of Vineyard to the point of beginning. Area 16228 Sq. Ft.

251
COURT OF LAND REGISTRATION
Filed Dec. 5th - 1912
At 9 o'clock A.M.
J. Marcallino
Registrar

I hereby certify that this is a true and correct copy of Land Court Petition No. 251

Geo. F. Wright
Ass't Eng'r + Surveyor
Land Reg. Court.

Feb. 5th - 1913

Honolulu, T.H.
November 29th. 1912.

Geo. F. Wright.
Surveyor + Maker of Plan.
855 Kaahumanu St.

188

17"x24" = 2.83 ft