MAP 5

LAND COURT
TERRITORY OF HAWAII

LAND COURT APPLICATION 251

CONSOLIDATION OF LOTS 1-A-1 AND 1-B-1
AS SHOWN ON MAP 4
INTO LOT 3
SITUATED AT KOIUIU, HONOLULU, OAHU, T. H.

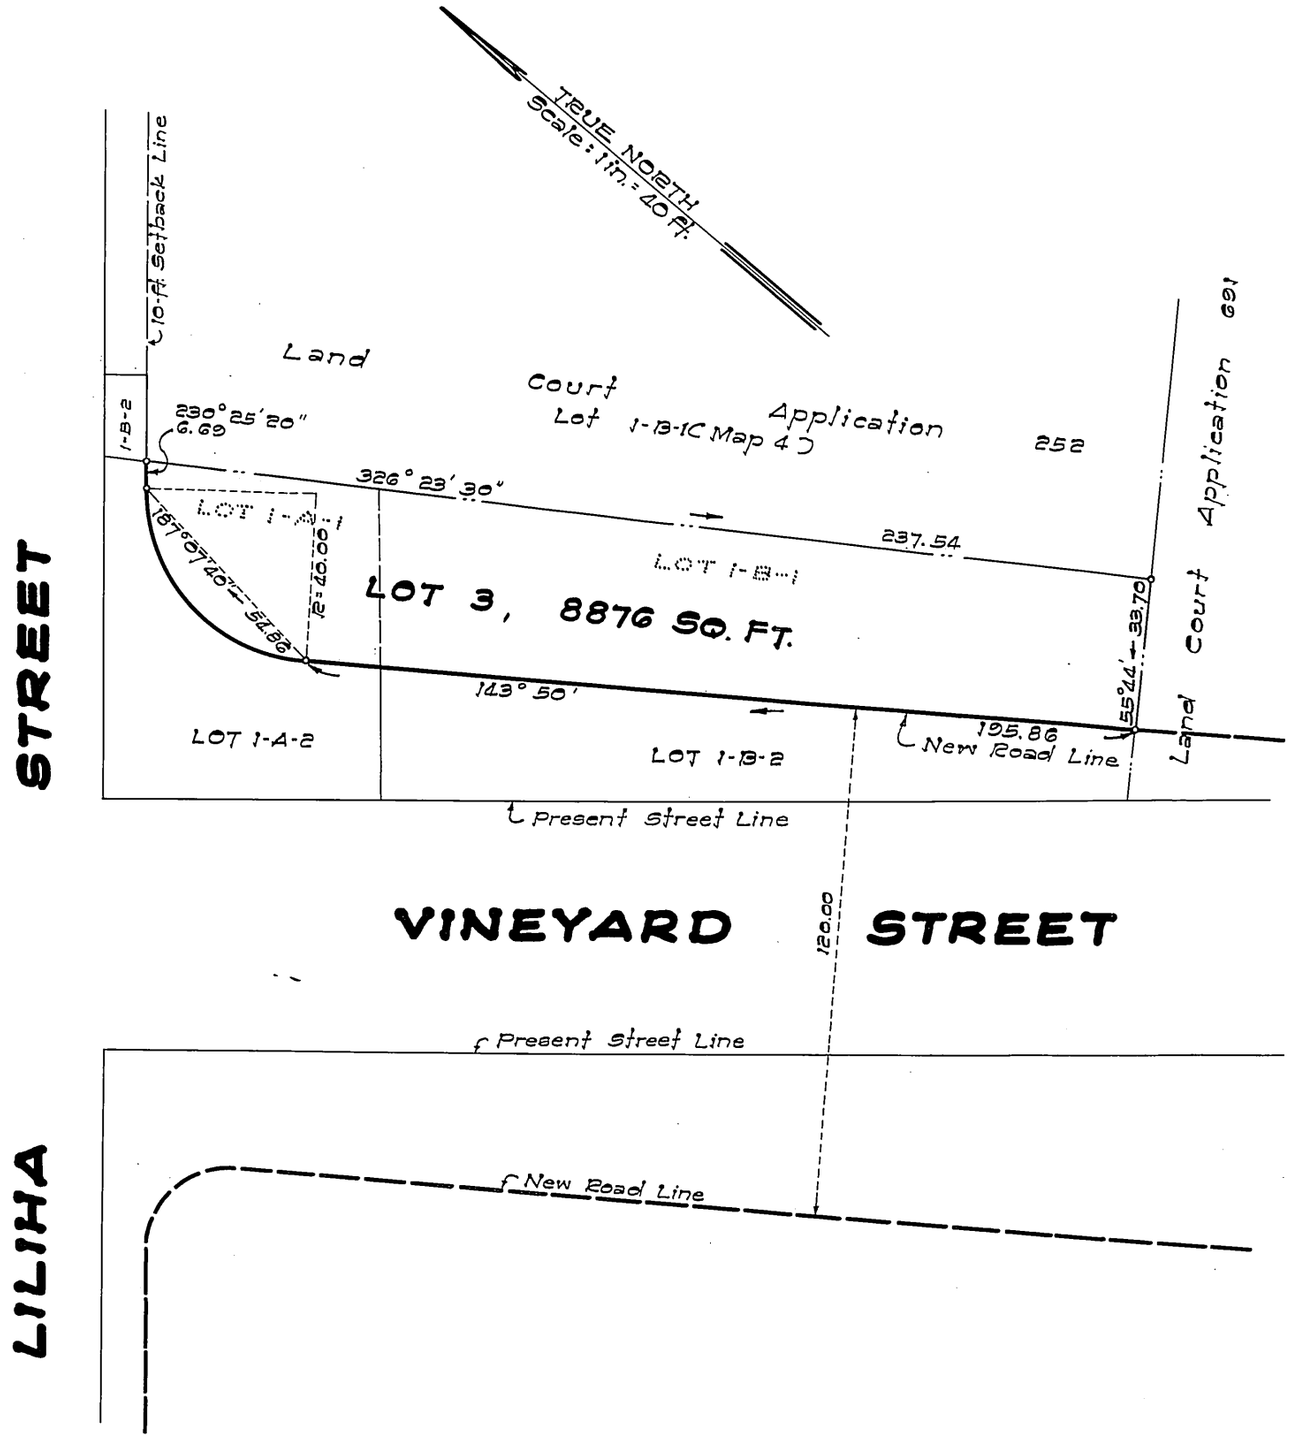

Honolulu, T.H.
June 5, 1958

T. F. Goo
REGISTERED LAND SURVEYOR No. 219
HAWAII, U.S.A.

TERRITORY OF HAWAII
TERRITORIAL HIGHWAY DEPARTMENT
CADASTRAL ENGINEERING BUREAU

BY: T. F. Goo
Registered Professional Surveyor 219
Land Court Surveyor 56

APPROVED
BY: Melvin E. Lepine
Acting Territorial Highway Engineer

OWNER: Magoon Brothers, Limited
OWNER'S CERTIFICATE OF TITLE: 3772

AUTHORIZED AND APPROVED BY ORDER OF THE JUDGE OF THE LAND COURT DATED JULY 15, 1958
BY ORDER OF THE COURT.

REGISTRAR OF THE LAND COURT

Filed July 9, 1958
Abraham K. Akiyama
Assistant Registrar

Tax Map Key: 1-7-23:8

VINEYARD THOROUGHFARE
Federal Aid Project No. F-098-1(2)

10" x 15" : 1.0 Sq. Ft.