253

MAP 4

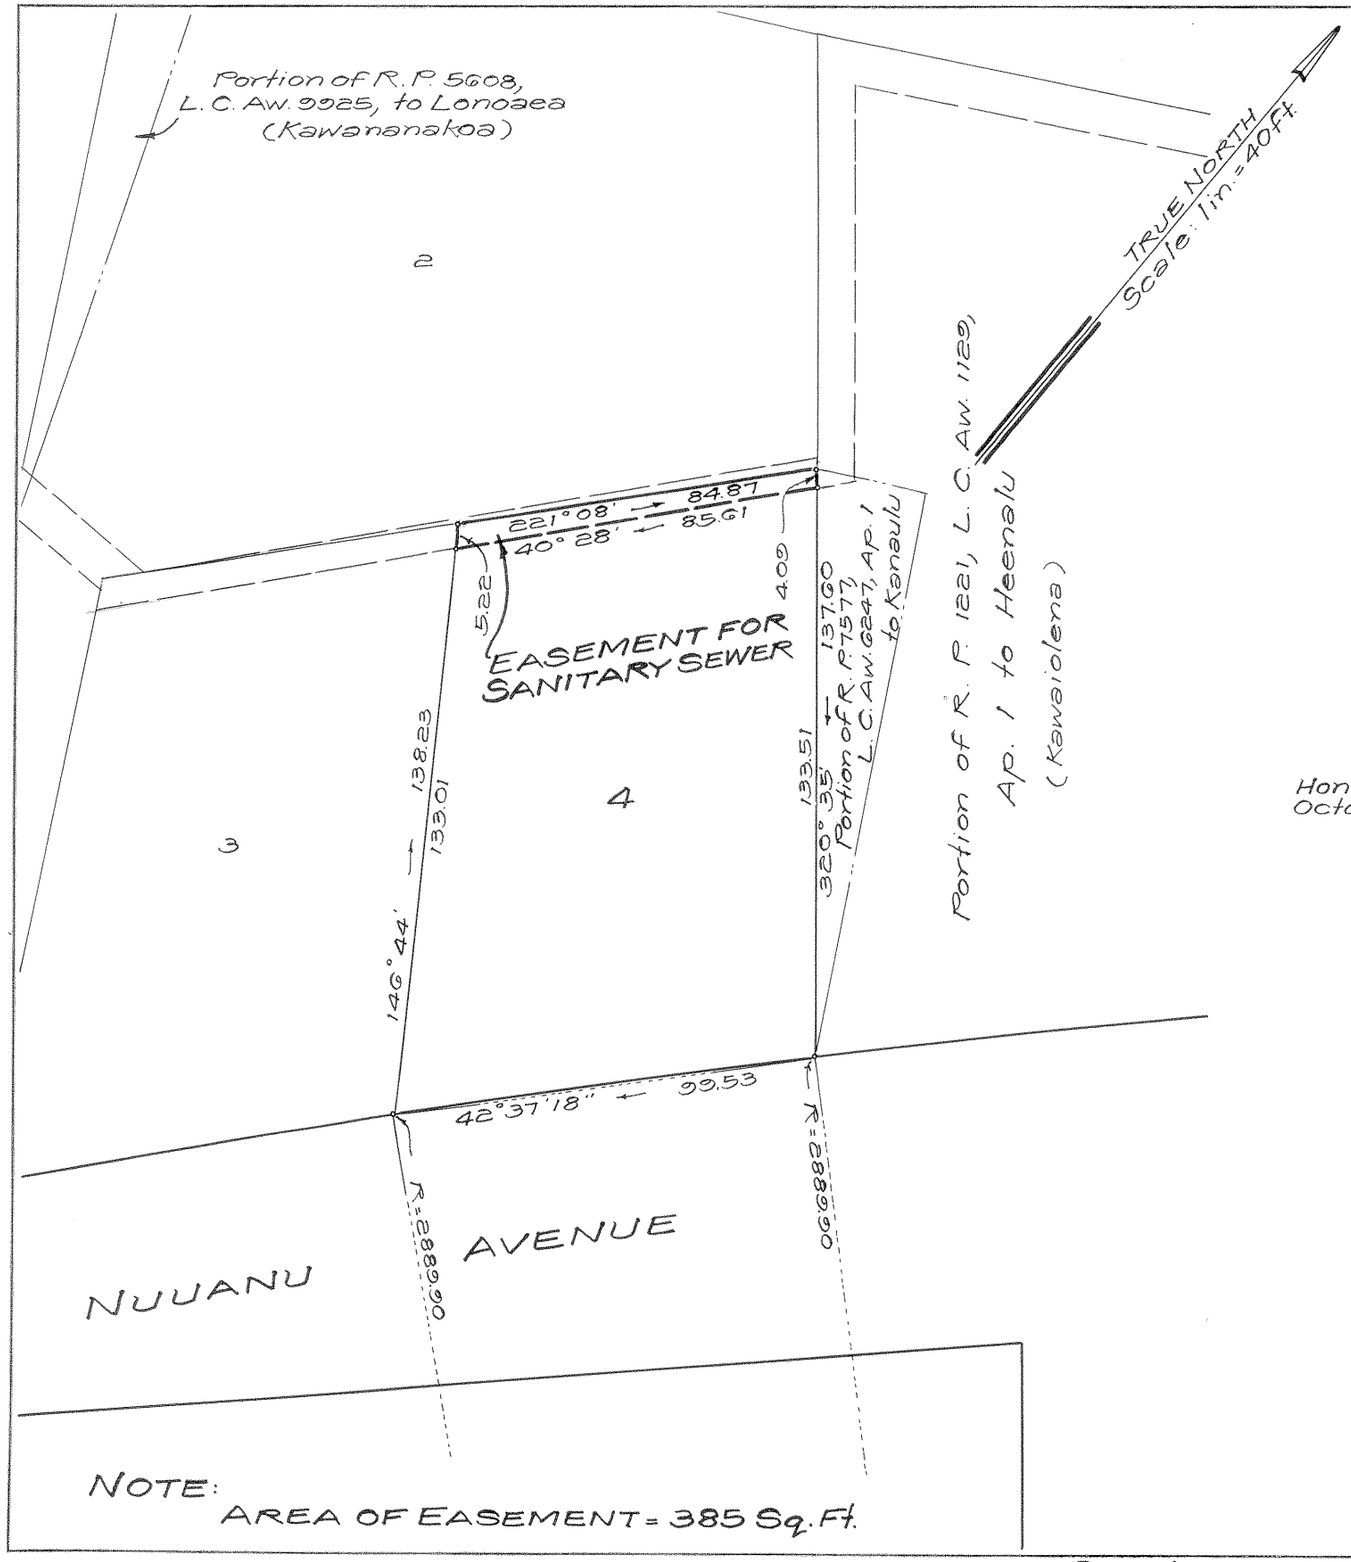

NOTE:
AREA OF EASEMENT = 385 Sq. Ft.

LAND COURT
STATE OF HAWAII

LAND COURT APPLICATION 253

DELINEATION OF EASEMENT
FOR SANITARY SEWER OVER AND ACROSS LOT 4
AS SHOWN ON MAP 2

AT NUUANU VALLEY, HONOLULU, OAHU, HAWAII

Honolulu, Hawaii
October 22, 1964

TAKEO MORISATO
REGISTERED PROFESSIONAL SURVEYOR
No. 611
HAWAII, U.S.A.

DEPARTMENT OF PUBLIC WORKS
CITY AND COUNTY OF HONOLULU
DIVISION OF LAND SURVEY AND ACQUISITION

By: Takeo Morisato
Registered Professional Surveyor
Certificate Number 611-S

OWNERS: Richard Yasuo Yoshino and Jane Mieko Yoshino

Owners' Certificate of Title: 86,816

AUTHORIZED AND APPROVED BY ORDER OF THE JUDGE
OF THE LAND COURT DATED: JUNE 9, 1965

BY ORDER OF THE COURT

REGISTRAR OF THE LAND COURT
Filed June 2, 1965
Rudolph K. Esquivel
Assistant Registrar

TAX MAP KEY: 1-8-05-23

Parcel 35, I.D. No. 174
Nuuanu Valley Sewers, Section 4
(15-8-1-45)

10" x 15" = 1 SQ. FT.