Map 1

254
COURT OF LAND REGISTRATION
Filed Dec. 12th. 1912
At. 11 o'clock A.M.
John Marcallino.
Registrar.

COURT OF LAND REGISTRATION
TERRITORY OF HAWAII
Plan and Description with Petition No. 254
Cotton Neil + Co., Ltd., Petitioner.

Being a portion of L.C.A. 115 to A. Paki, at the
East corner of Queen + Alakea Sts.
Honolulu - Kona - Oahu. T.H.

Beginning at the North corner of this lot on the Southeast side of Alakea Street, the true azimuth and distance from a Gov't. Survey Street Monument near the North corner of Queen and Alakea Streets being. 254° 41' 104.76 feet. and running by true azimuths:—

1.- 323° 18' 96.64 Ft., along Emma + Fred Harrison's lots.
2.- 62° 03' 30" 84.9 Ft., " Bishop Est. to an iron pin.
3.- 141° 03' 80.35 Ft., " the Northeast side of Queen St.
4.- 231° 03' 87.13 Ft., " the Southeast side of Alakea St.,
to the point of beginning.
Area. 7555 Sq. Ft.

Geo. F. Wright.
Surveyor.

Honolulu. T.H.,
Dec. 6th 1912.

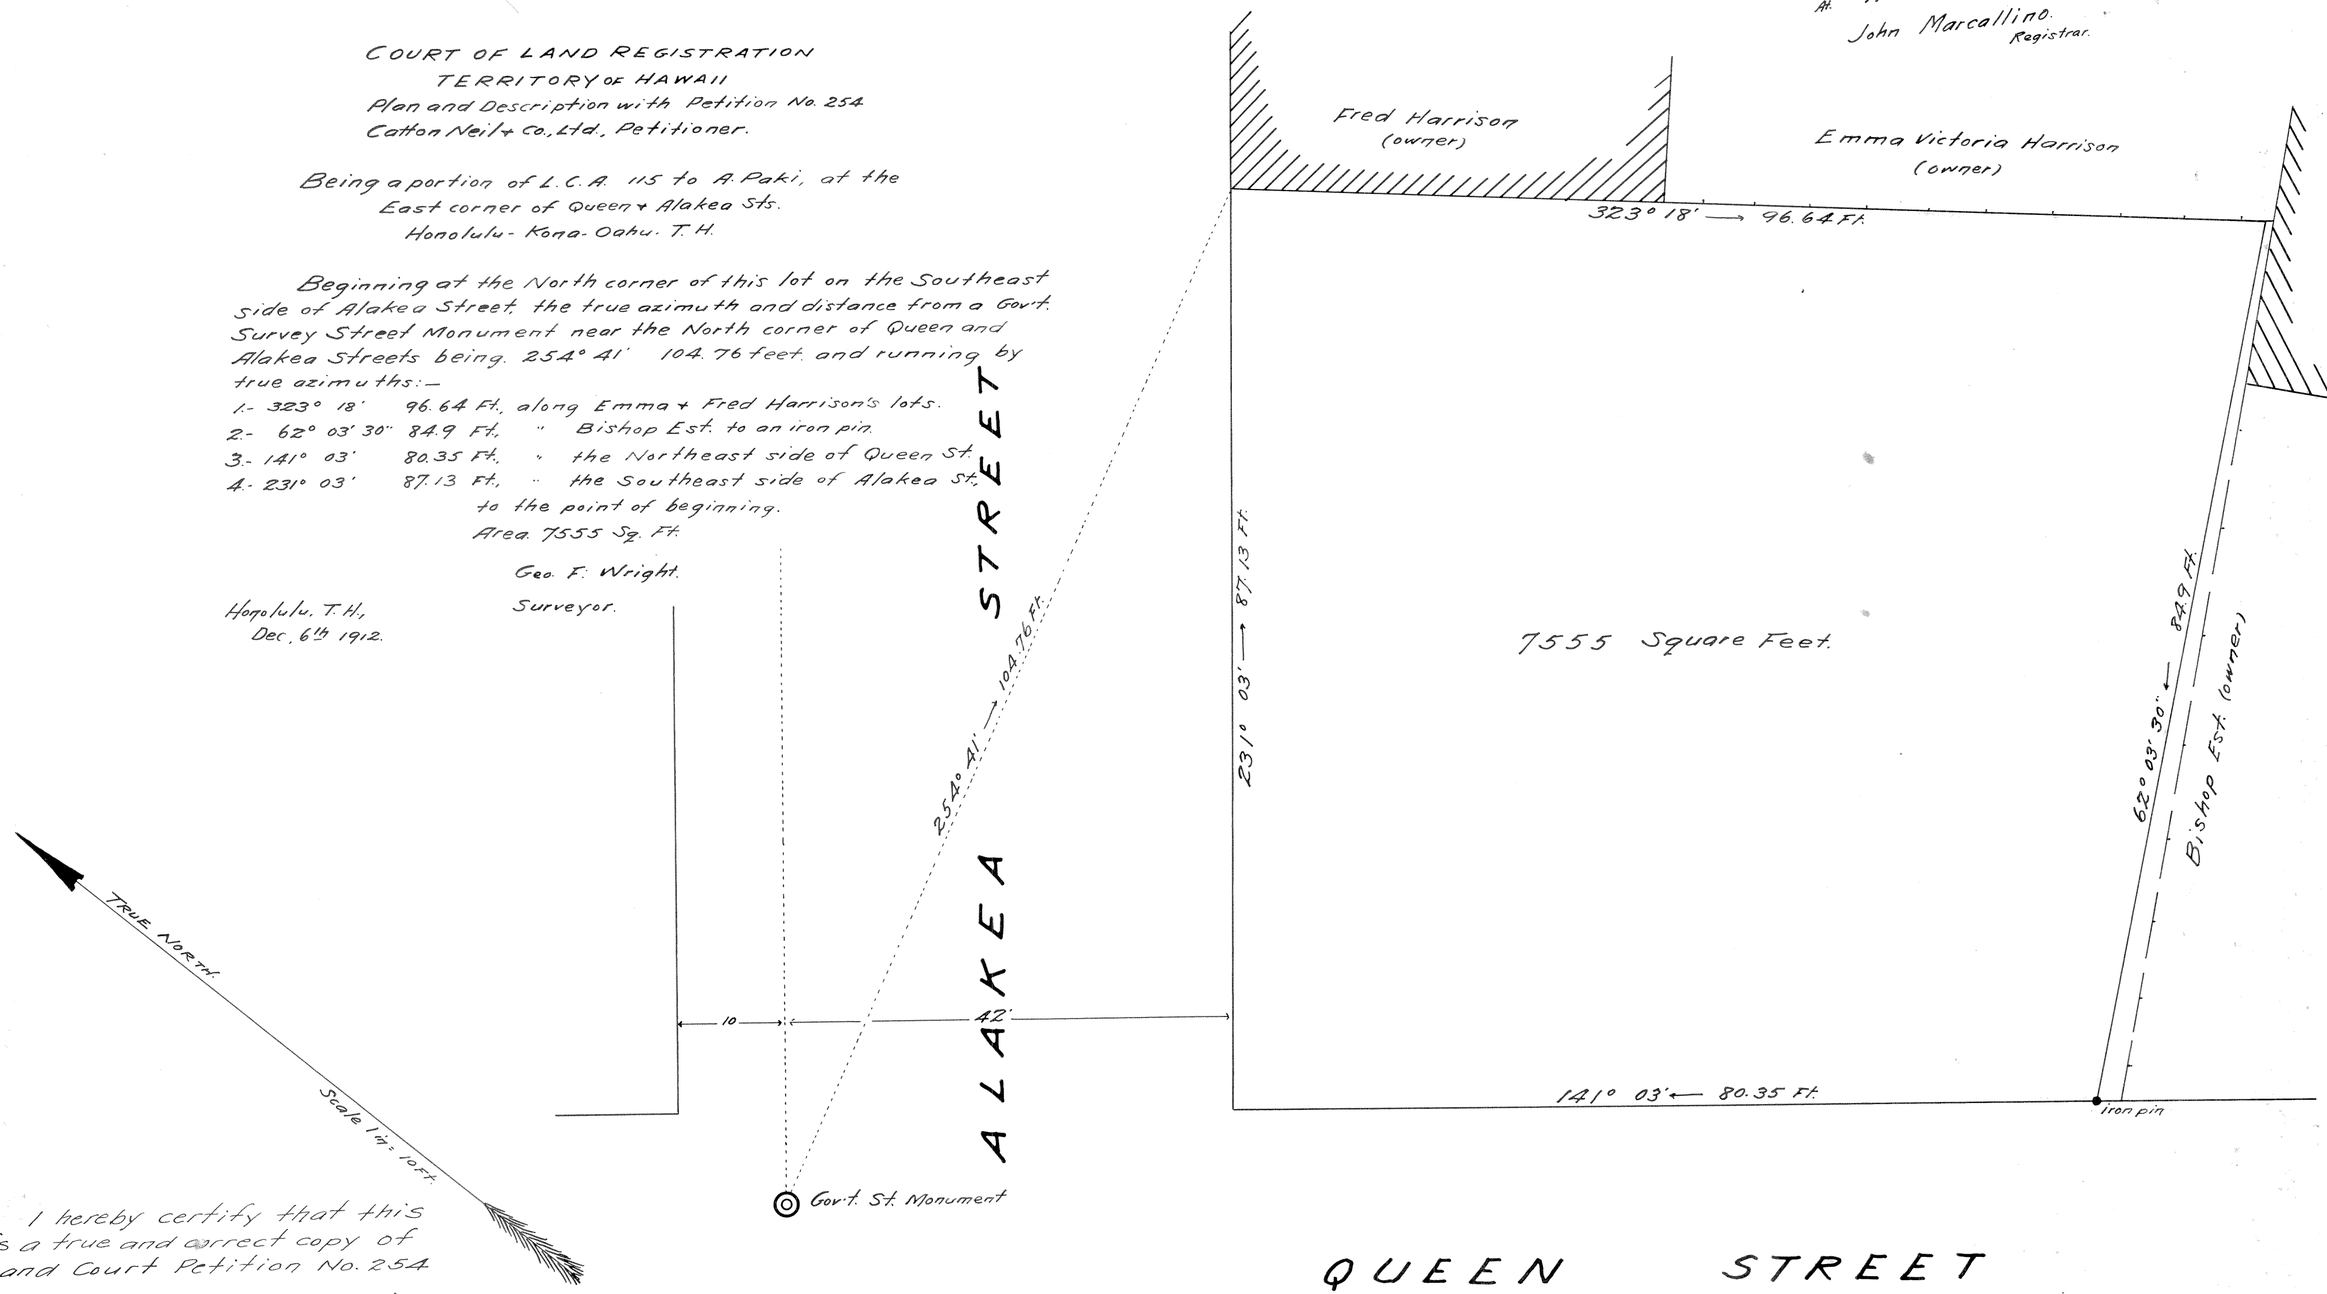

I hereby certify that this
is a true and correct copy of
Land Court Petition No. 254

Geo. F. Wright
Ass't Engr + Surveyor
Land Reg. Court.

Feb 5th 1913.

2.7