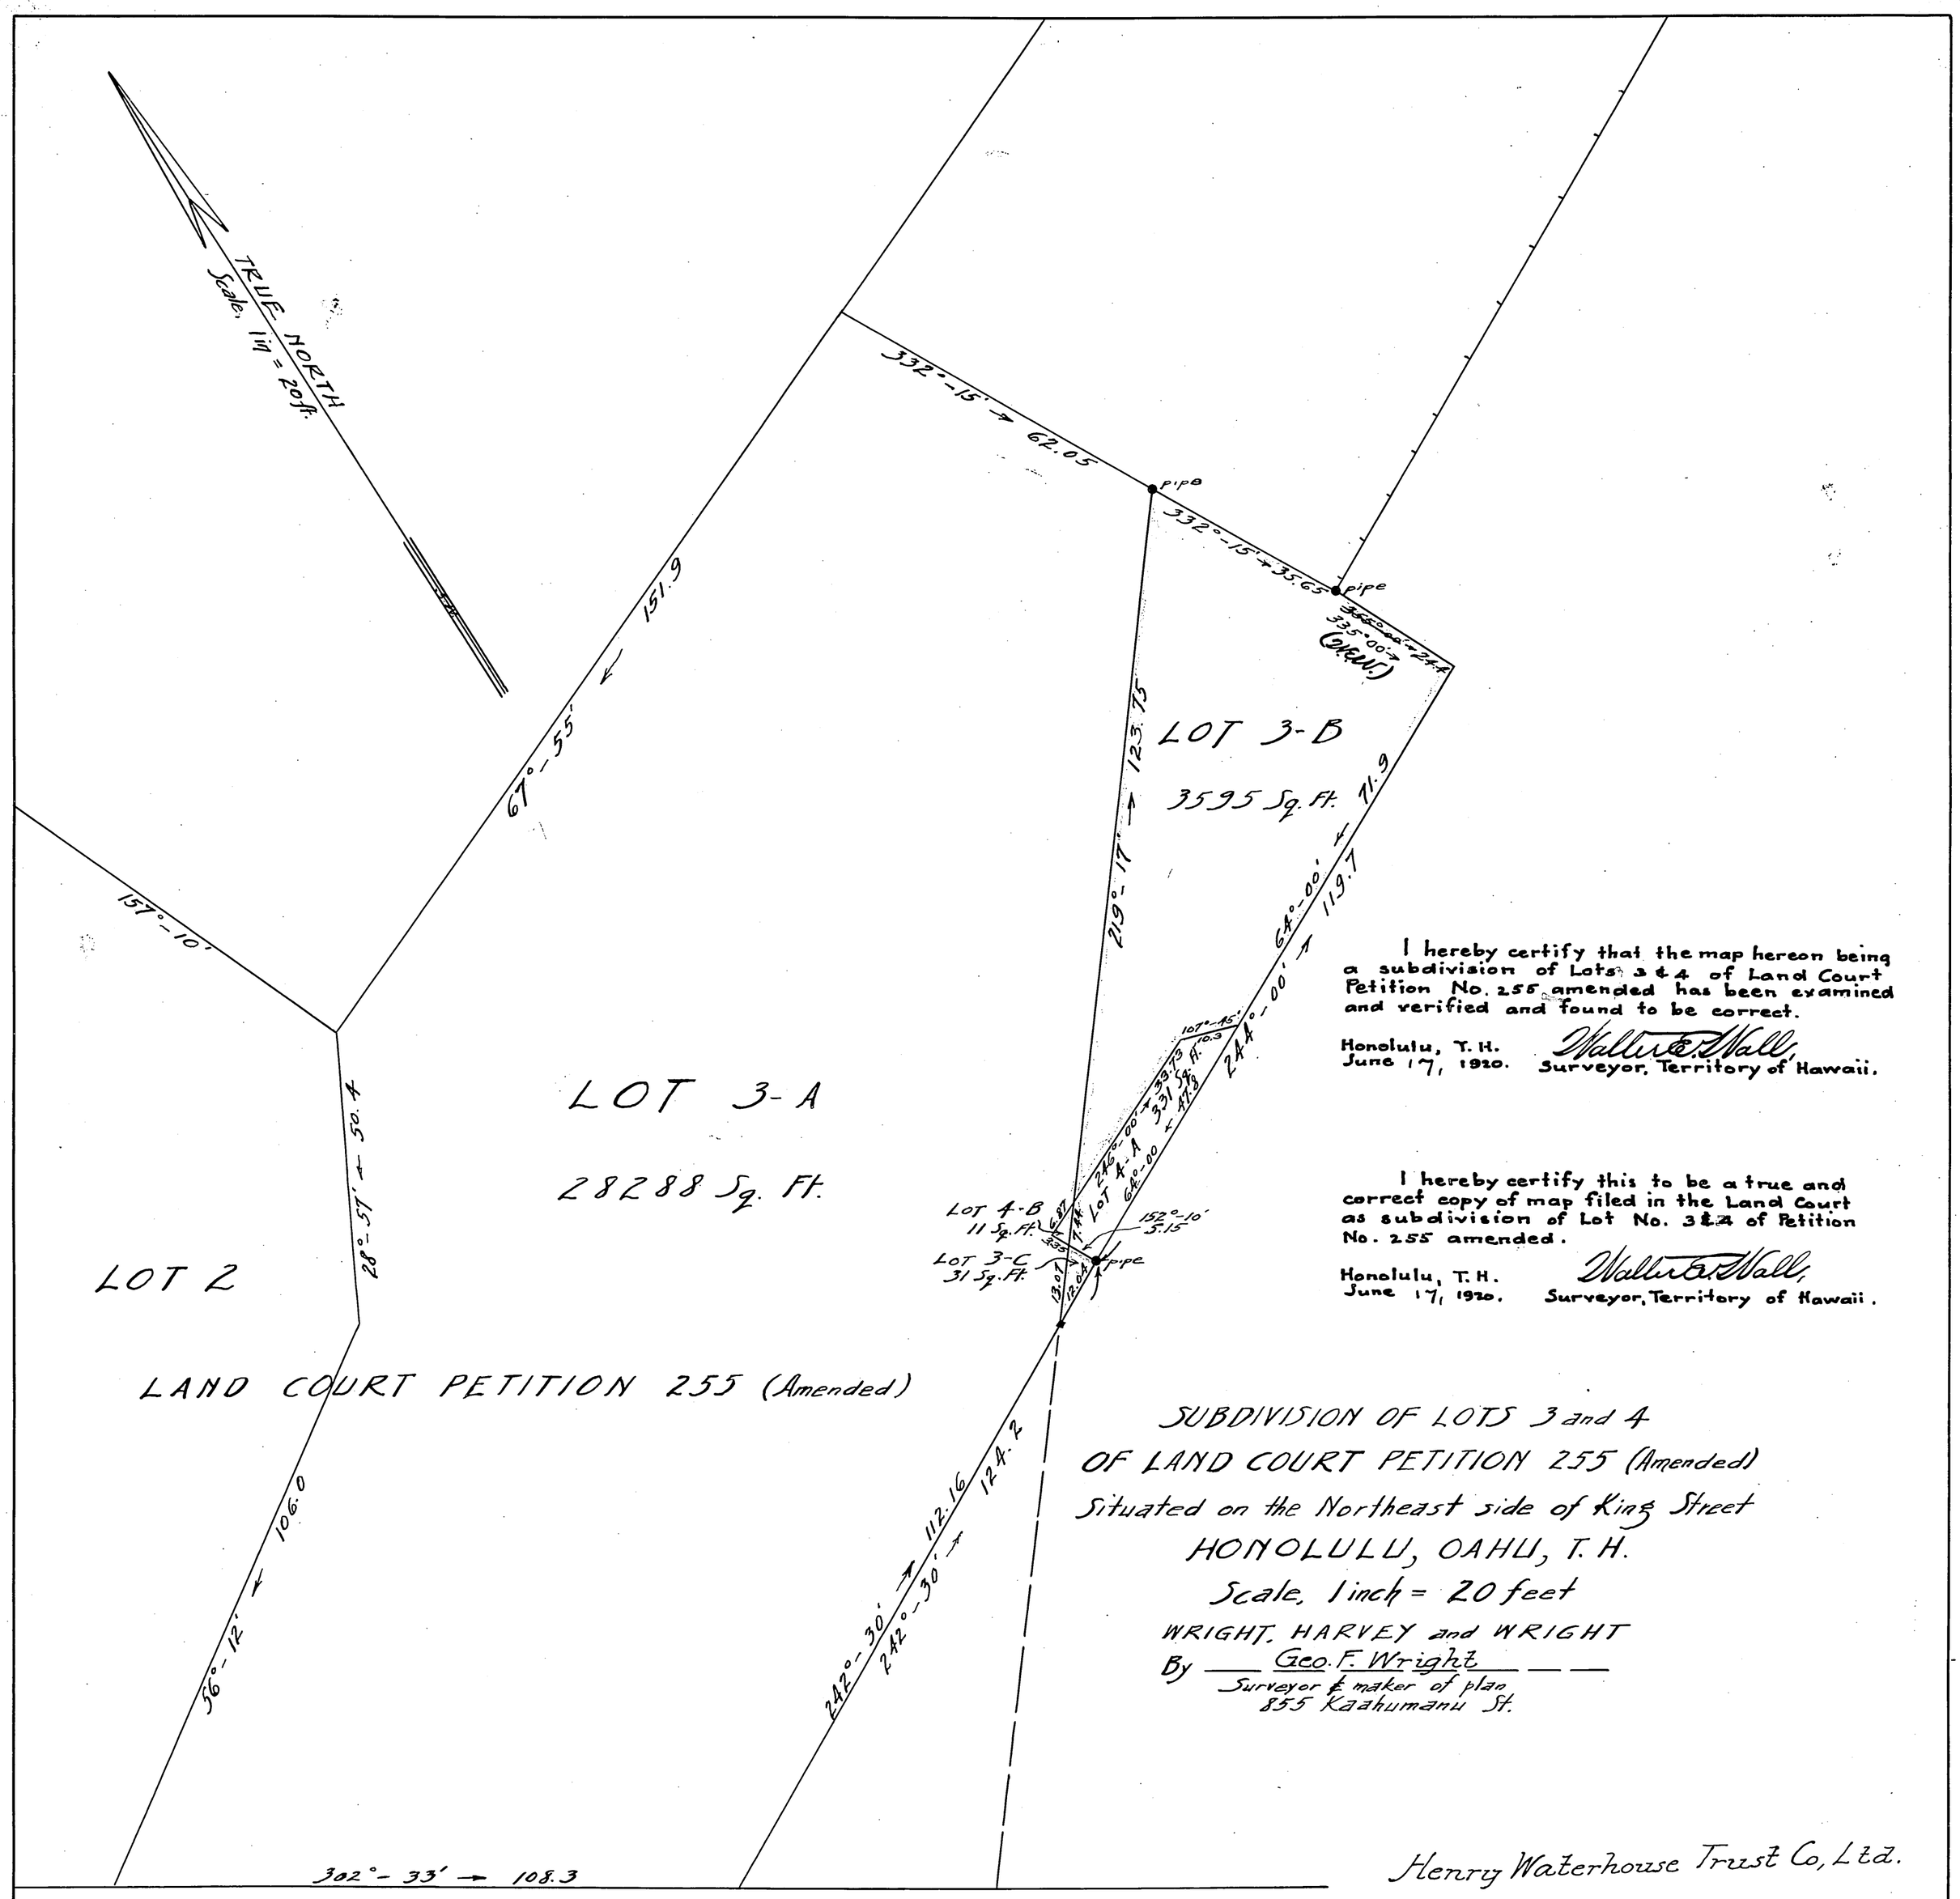

I hereby certify that the map hereon being a subdivision of Lots 3 & 4 of Land Court Petition No. 255 amended has been examined and verified and found to be correct.

Honolulu, T. H.
June 17, 1920.

Walter E. Wall,
Surveyor, Territory of Hawaii.

I hereby certify this to be a true and correct copy of map filed in the Land Court as subdivision of Lot No. 3 & 4 of Petition No. 255 amended.

Honolulu, T. H.
June 17, 1920.

Walter E. Wall,
Surveyor, Territory of Hawaii.

SUBDIVISION OF LOTS 3 and 4
OF LAND COURT PETITION 255 (Amended)
Situated on the Northeast side of King Street
HONOLULU, OAHU, T. H.
Scale, 1 inch = 20 feet

WRIGHT, HARVEY and WRIGHT
By Geo. F. Wright
Surveyor & maker of plan
855 Kaahumanu St.

Henry Waterhouse Trust Co, Ltd.
by A. N. Campbell
its Treasurer
Petitioner.

Approved June 18. 1920
L. T. De Bolt
Judge of the Land Court

Filed June 14. 1920
A. V. Hogan
Registrar Land Court.

Subdivision # 255