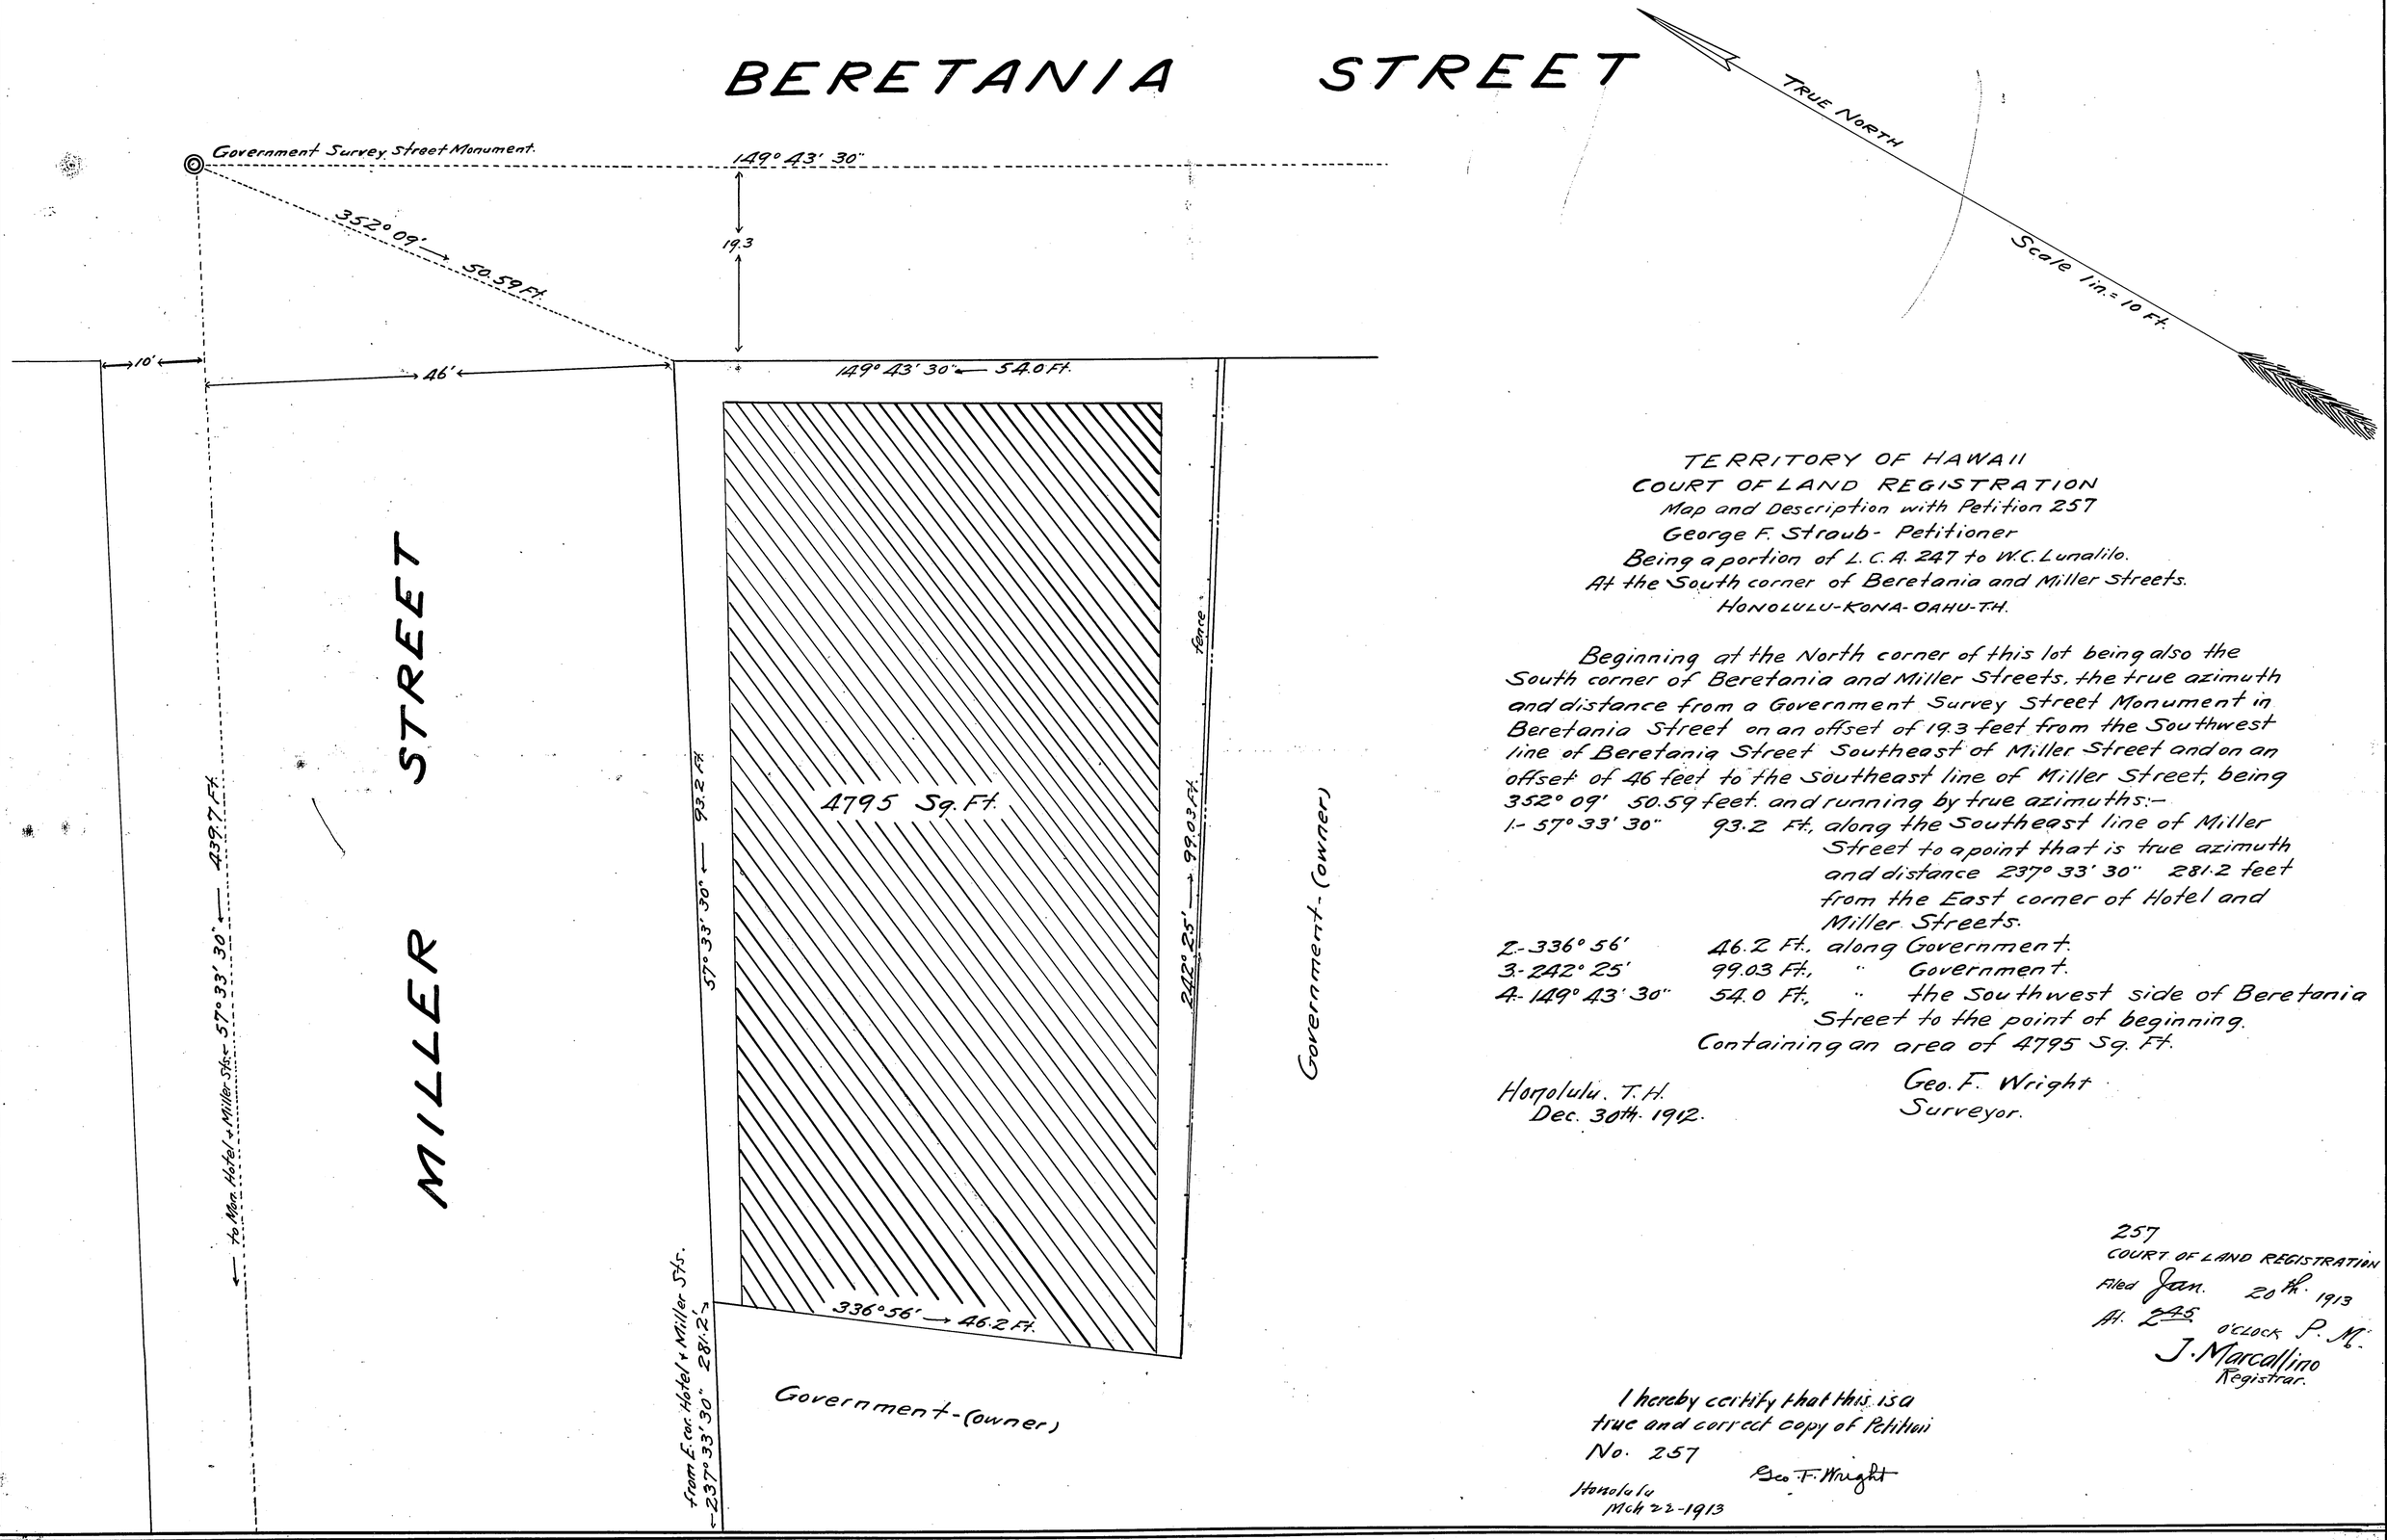

TERRITORY OF HAWAII
COURT OF LAND REGISTRATION
Map and Description with Petition 257
George F. Straub - Petitioner
Being a portion of L.C.A. 247 to W.C. Lunalilo.
At the South corner of Beretania and Miller Streets.
HONOLULU-KONA-OAHU-T.H.

Beginning at the North corner of this lot being also the South corner of Beretania and Miller Streets, the true azimuth and distance from a Government Survey Street Monument in Beretania Street on an offset of 19.3 feet from the Southwest line of Beretania Street Southeast of Miller Street and on an offset of 46 feet to the Southeast line of Miller Street, being 352° 09' 50.59 feet and running by true azimuths:-

1.- 57° 33' 30" 93.2 Ft., along the Southeast line of Miller Street to a point that is true azimuth and distance 237° 33' 30" 281.2 feet from the East corner of Hotel and Miller Streets.
2.- 336° 56' 46.2 Ft., along Government.
3.- 242° 25' 99.03 Ft., " Government.
4.- 149° 43' 30" 54.0 Ft., " the Southwest side of Beretania Street to the point of beginning.

Containing an area of 4795 Sq. Ft.

Honolulu. T.H.
Dec. 30th. 1912.

Geo. F. Wright
Surveyor.

257
COURT OF LAND REGISTRATION
Filed Jan. 20th. 1913
At. 2 45 o'clock P.M.
J. Marcallino
Registrar.

I hereby certify that this is a true and correct copy of Petition No. 257

Geo. F. Wright

Honolulu
Mch 22-1913