MAP 3

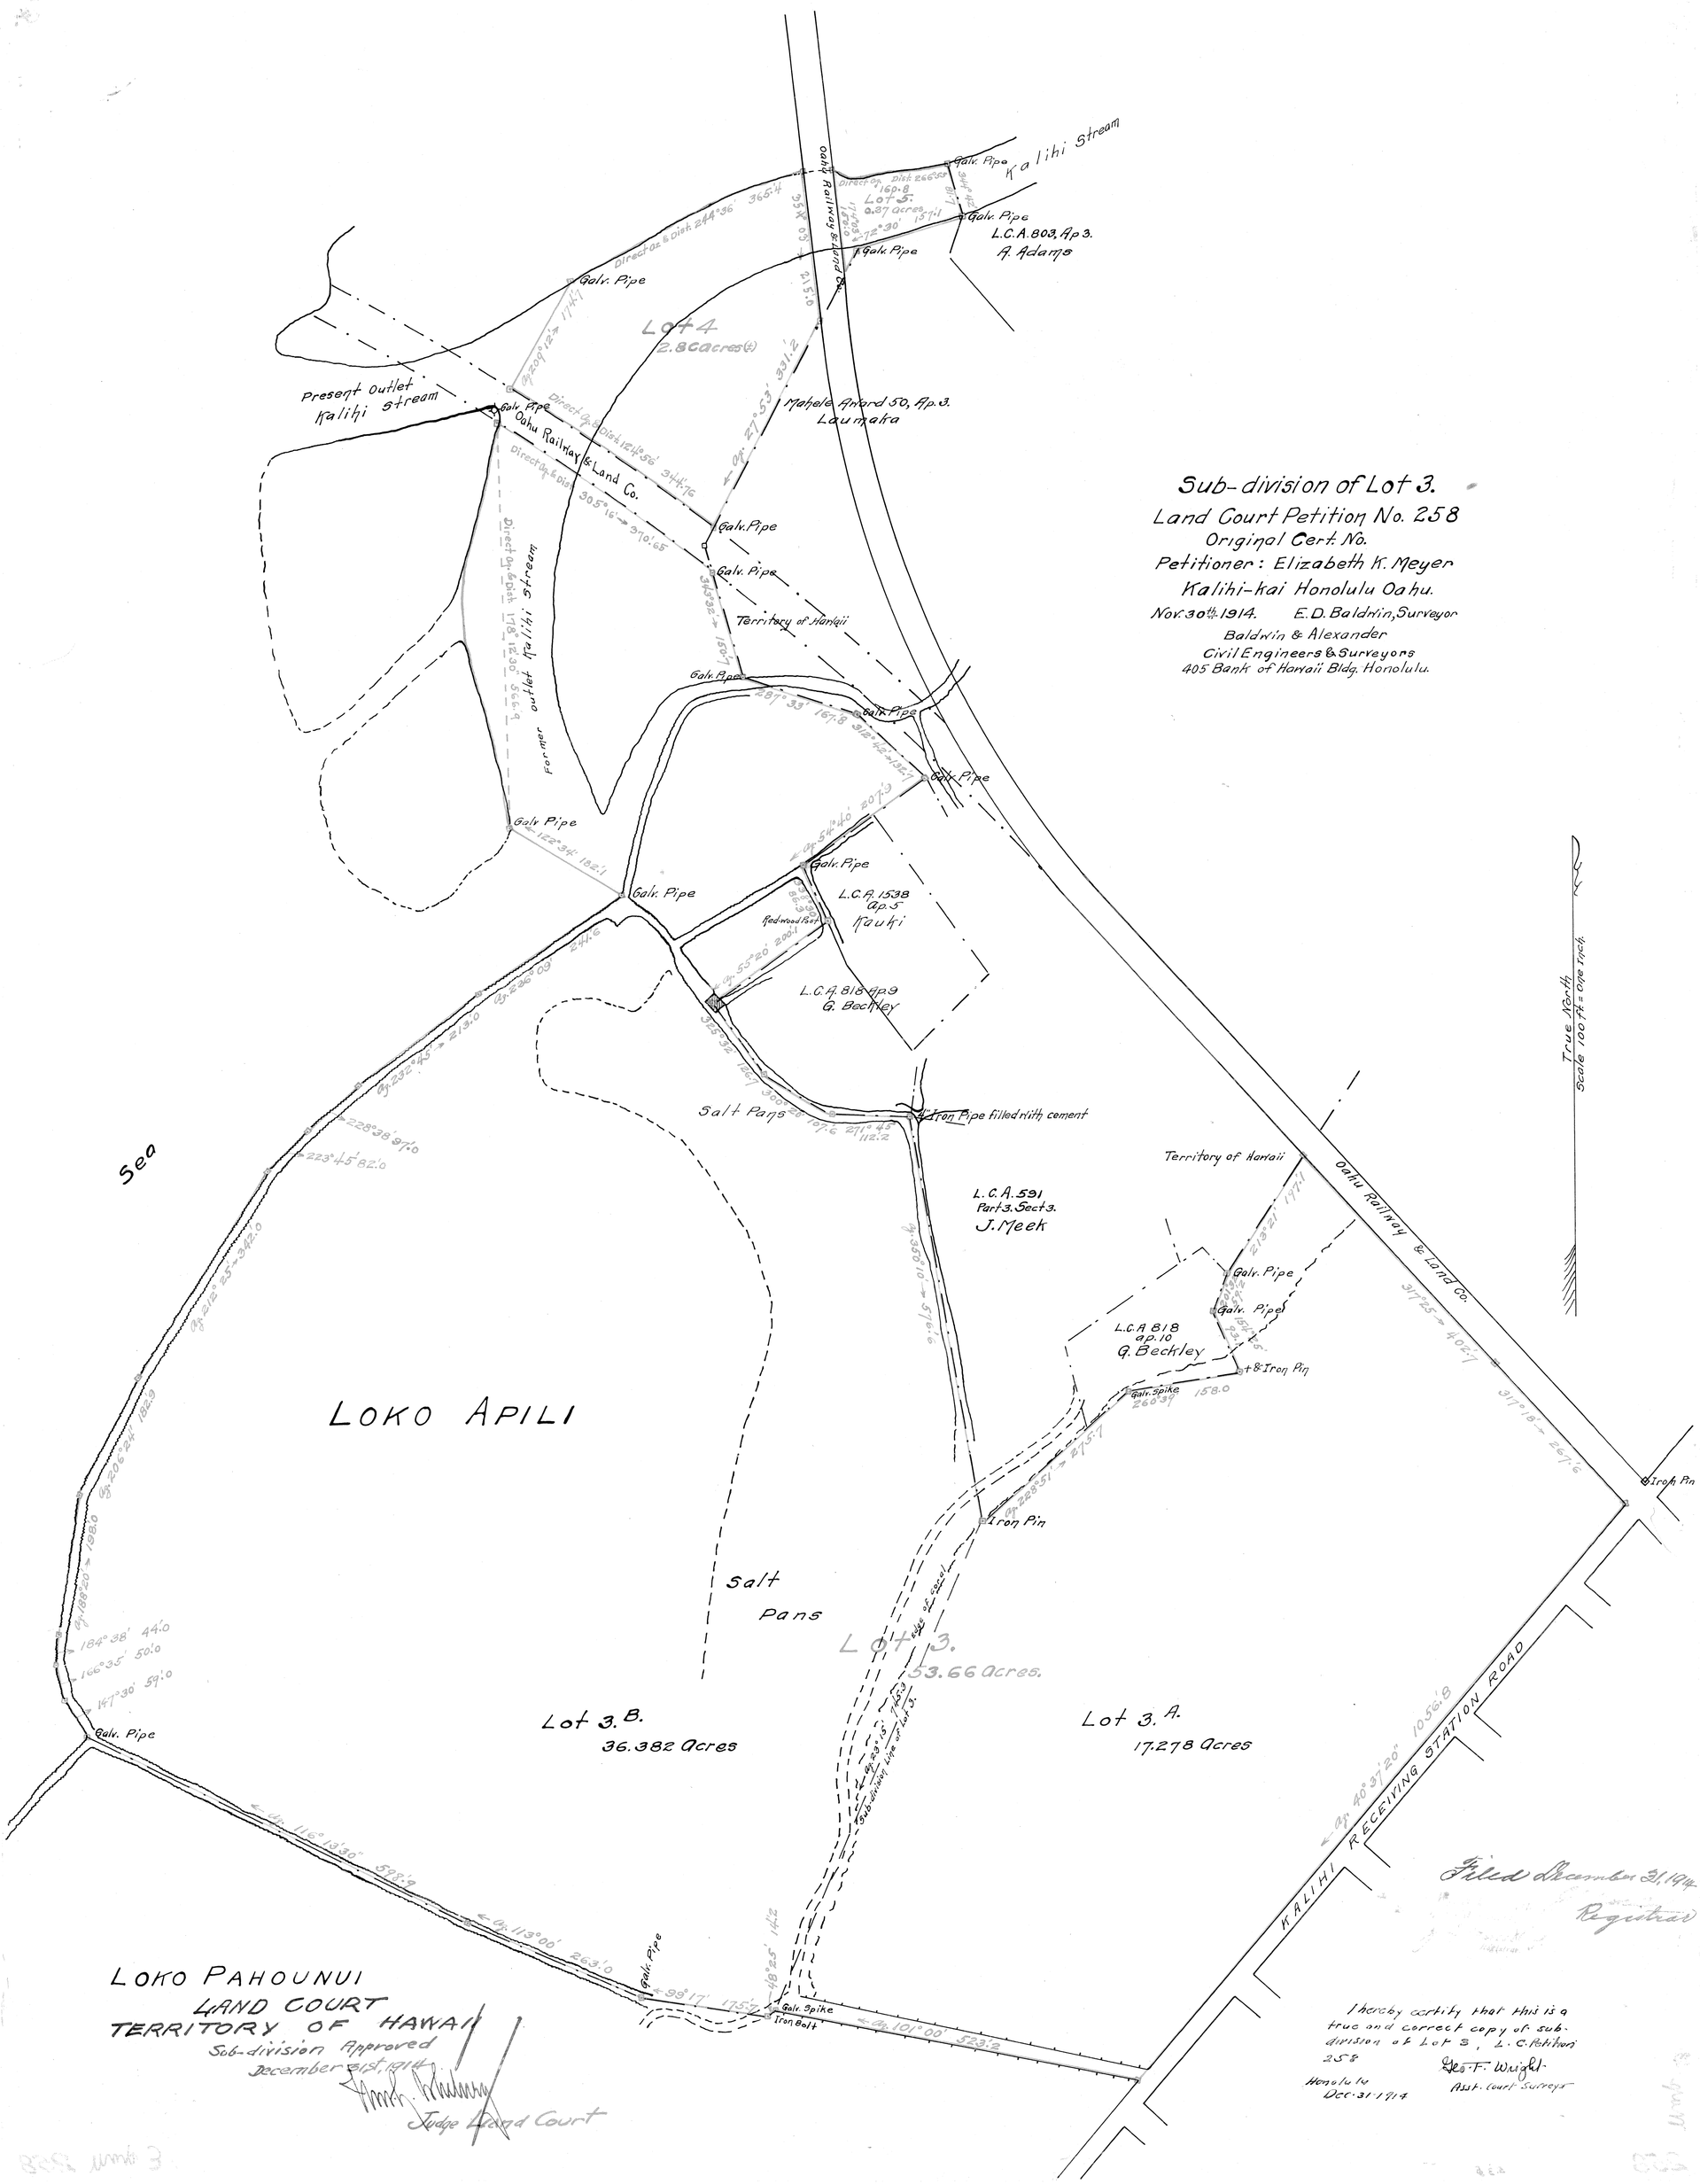

Sub-division of Lot 3.
Land Court Petition No. 258
Original Cert. No.
Petitioner: Elizabeth K. Meyer
Kalihi-kai Honolulu Oahu.
Nov. 30th 1914. E.D. Baldwin, Surveyor
Baldwin & Alexander
Civil Engineers & Surveyors
405 Bank of Hawaii Bldg. Honolulu.
Kalihi Stream
Galv. Pipe
L.C.A. 803, Ap. 3.
A. Adams
Lot 4
2.8 Acres (±)
Present Outlet Kalihi Stream
Oahu Railway & Land Co.
Mahele Award 50, Ap. 3.
Laumaka
Territory of Hawaii
Former outlet Kalihi Stream
L.C.A. 1538 Ap. 5
Kauki
L.C.A. 818 Ap. 9
G. Beckley
Salt Pans
4" Iron Pipe filled with cement
L.C.A. 591
Part 3. Sect 3.
J. Meek
L.C.A. 818 ap. 10
G. Beckley
+8" Iron Pin
Galv. Spike
Iron Pin
Sea
LOKO APILI
Salt Pans
Lot 3.
53.66 Acres.
Lot 3. B.
36.382 Acres
Lot 3. A.
17.278 Acres
KALIHI RECEIVING STATION ROAD
True North
Scale 100 ft = One Inch.
LOKO PAHOUNUI
LAND COURT
TERRITORY OF HAWAII
Sub-division Approved
December 31st, 1914
Judge Land Court
Filed December 31, 1914
Registrar
I hereby certify that this is a true and correct copy of sub-division of Lot 3, L.C. Petition 258
Geo. F. Wright
Asst. Court Surveyor
Honolulu
Dec. 31 1914