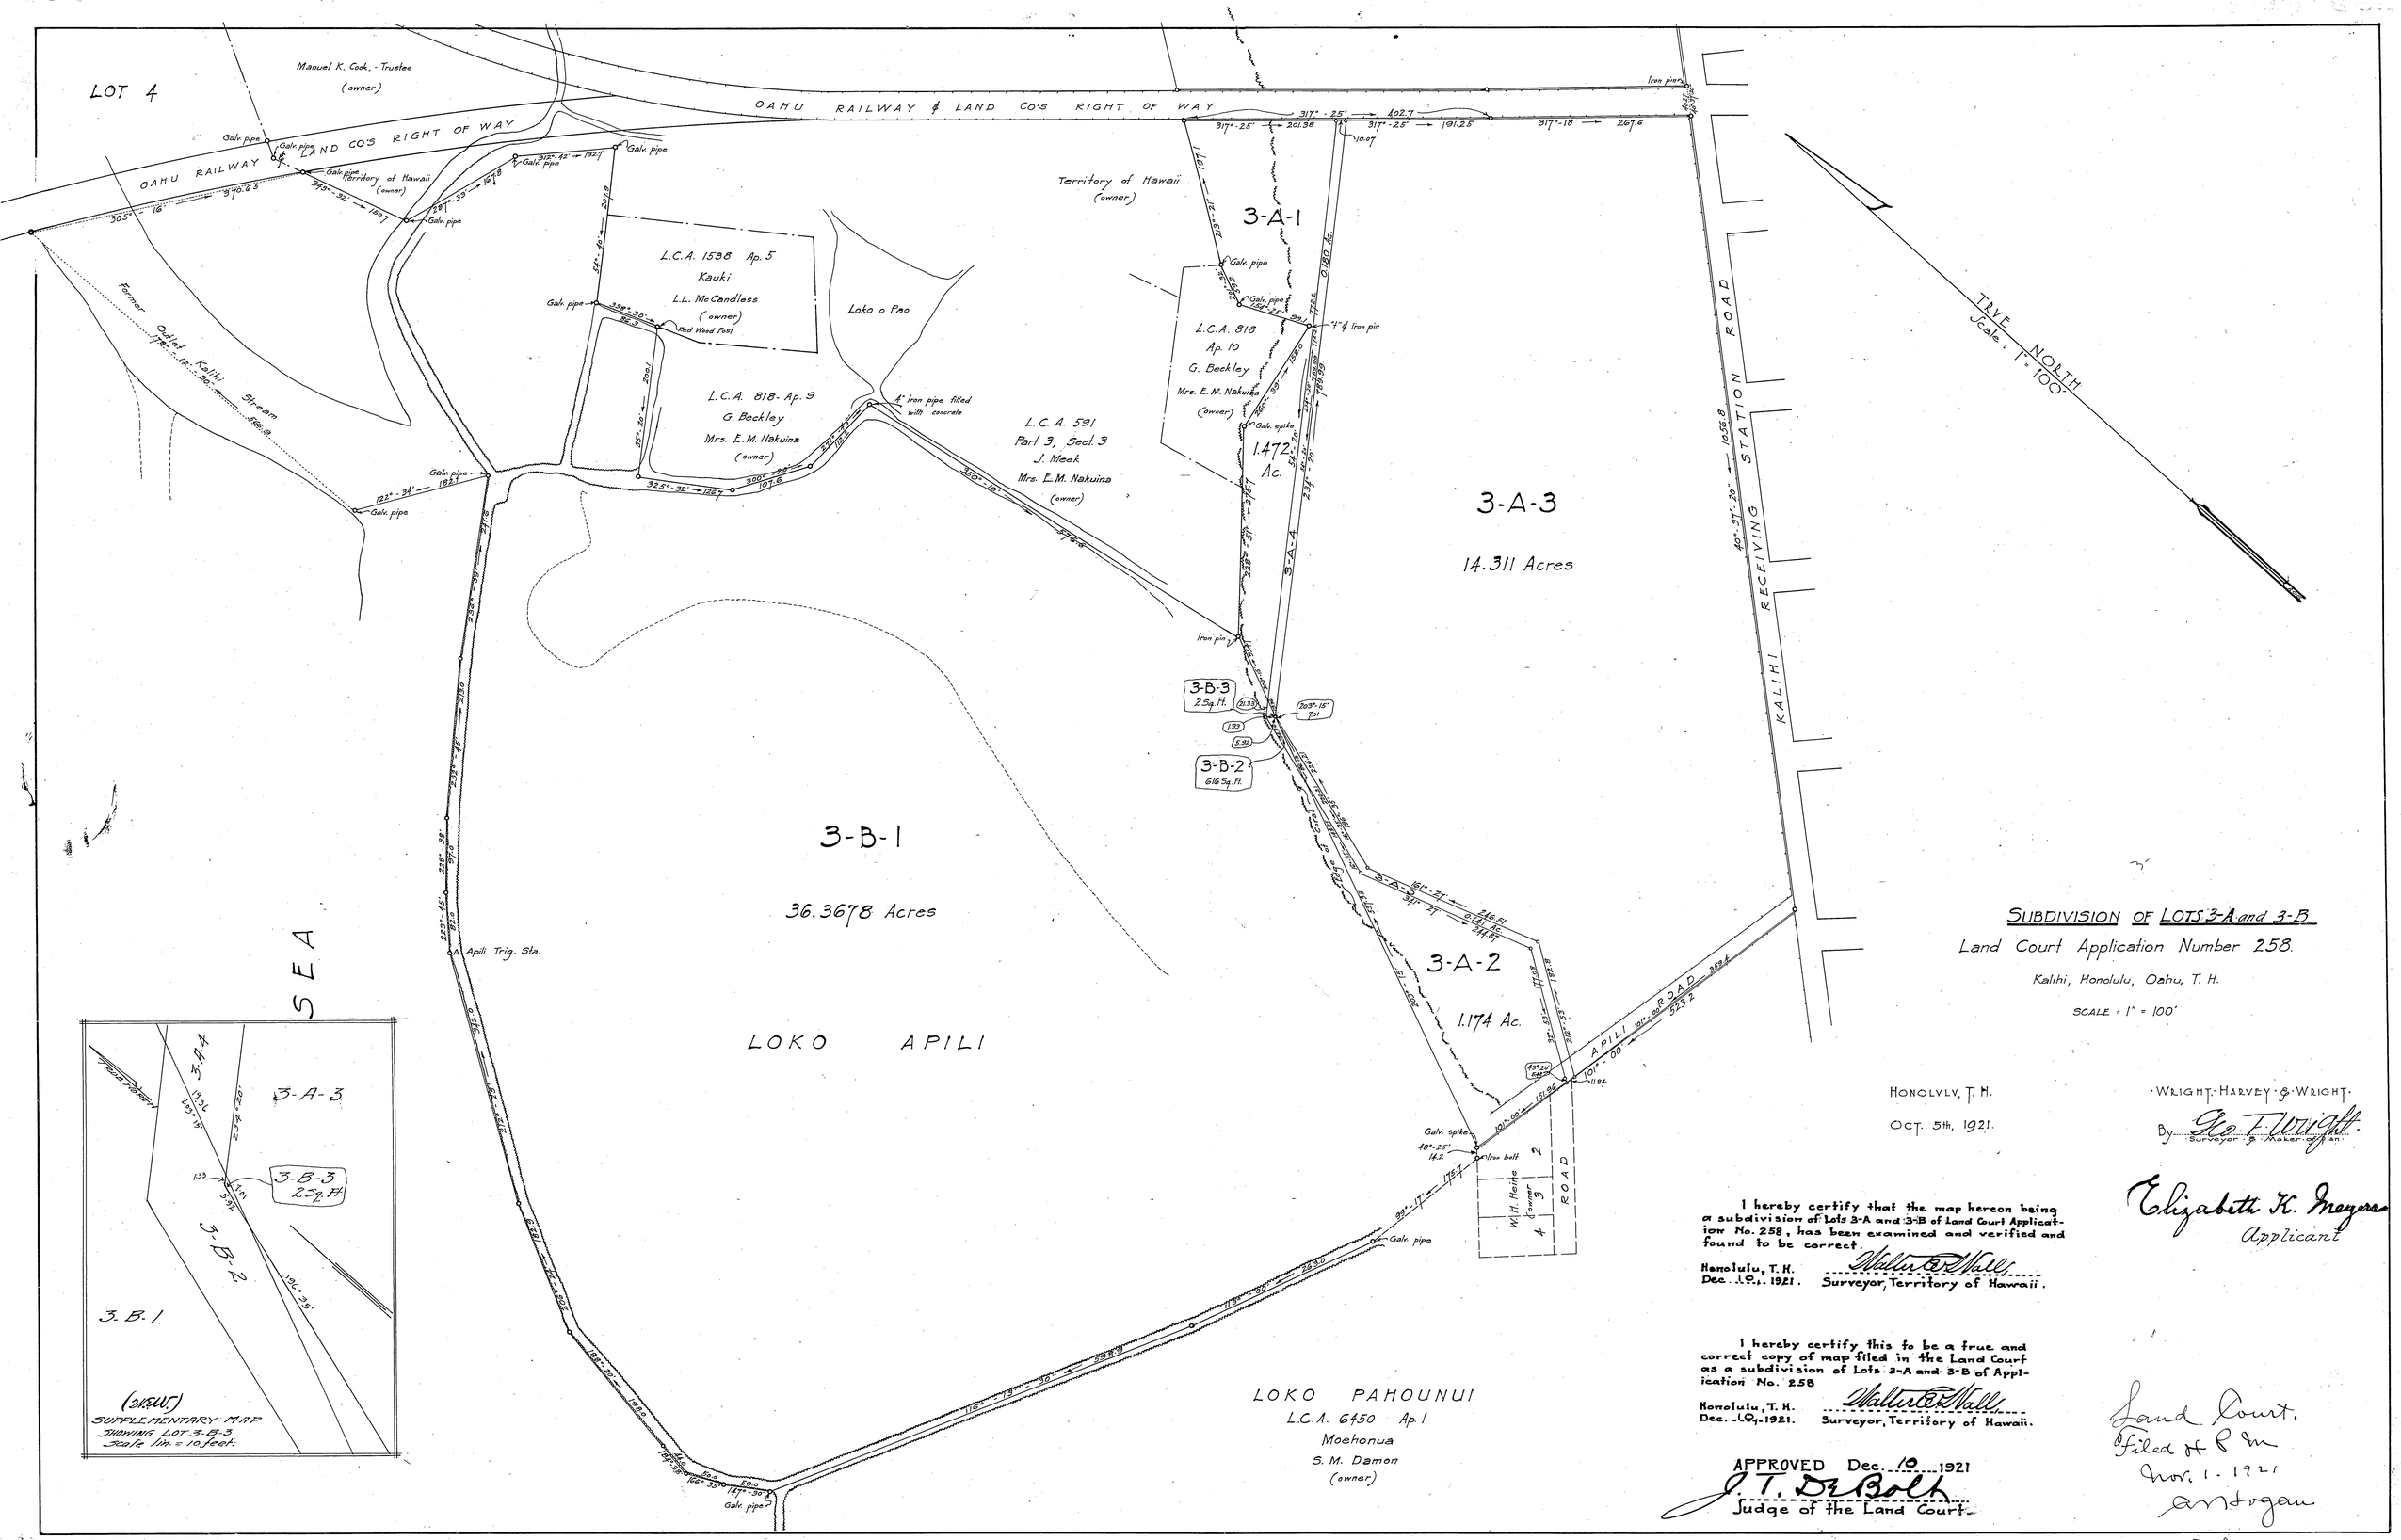

SUBDIVISION OF LOTS 3-A and 3-B

Land Court Application Number 258.

Kalihi, Honolulu, Oahu, T. H.

SCALE : 1" = 100'

HONOLULU, T. H.

OCT. 5th, 1921.

WRIGHT, HARVEY & WRIGHT

By Geo. F. Wright
Surveyor & Maker of Plan

Elizabeth K. Meyers
Applicant

I hereby certify that the map hereon being a subdivision of Lots 3-A and 3-B of Land Court Application No. 258, has been examined and verified and found to be correct.

Honolulu, T. H.
Dec. 10, 1921.

Walter E. Wall
Surveyor, Territory of Hawaii.

I hereby certify this to be a true and correct copy of map filed in the Land Court as a subdivision of Lots 3-A and 3-B of Application No. 258

Honolulu, T. H.
Dec. 10, 1921.

Walter E. Wall
Surveyor, Territory of Hawaii.

APPROVED Dec. 10 1921

J. T. De Bolt
Judge of the Land Court

Land Court.
Filed at 8 m
Nov. 1. 1921
A. Morgan

Subdivision 258