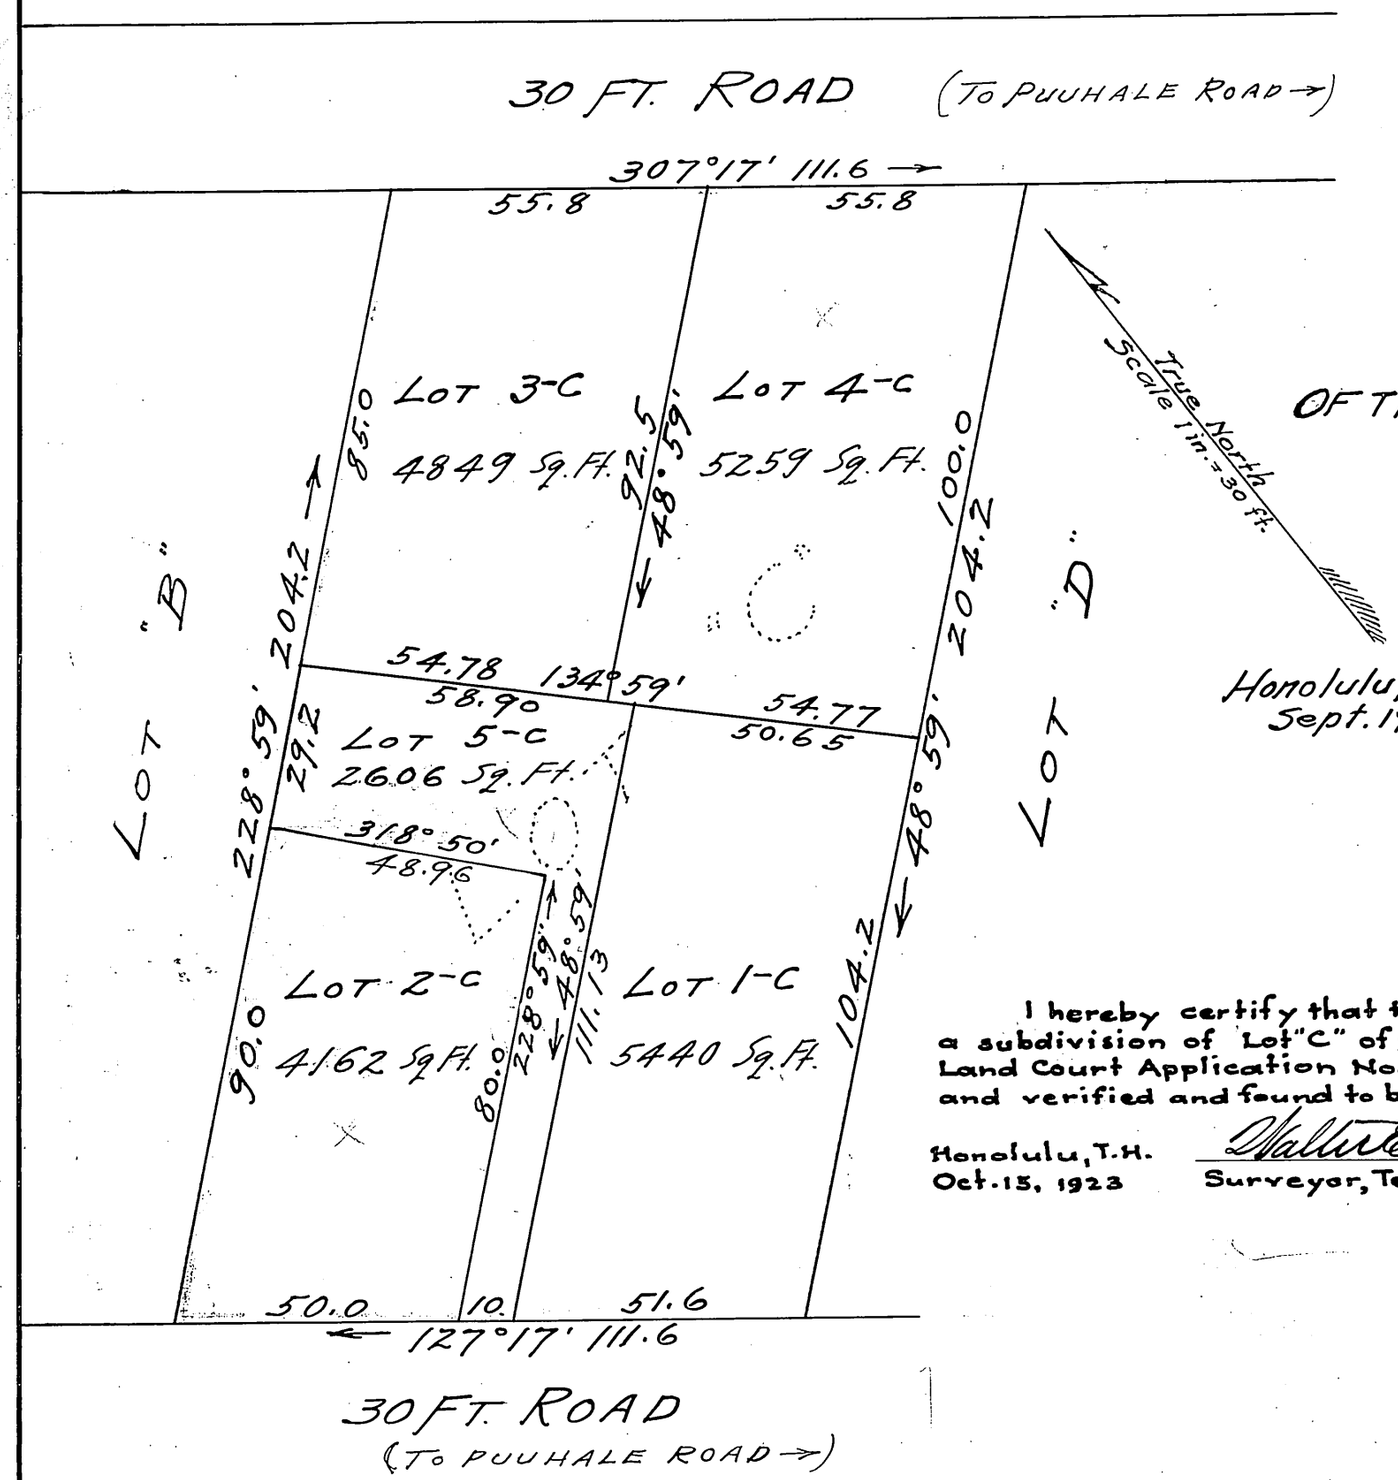

LAND COURT
TERRITORY OF HAWAII.
SUB-DIVISION OF LOT "C"
OF THE SUB-DIVISION OF LAND COURT APPLICATION No. 258
AT KALIHI-KAI, HONOLULU, OAHU, T.H.

VICINITY OF NEW OAHU PRISON.

SCALE 1 IN. = 30 FT.

Compiled from Survey of C. J. Willis

By H. G. Newton
Surveyor and maker of plan.

Honolulu, T.H.
Sept. 17th 1923.

Mrs Harriet Josephine Bannister
Applicant

I hereby certify that the map hereon being a subdivision of Lot "C" of the subdivision of Land Court Application No. 258, has been examined and verified and found to be correct.

Honolulu, T.H.
Oct. 15, 1923

Walter E. Wall
Surveyor, Territory of Hawaii

LAND COURT
Filed October 8 1923
At 4:00 O'CLOCK P. M
Arthur E. Restarick
Clerk.

APPROVED: Oct. 15 th. 1923

Ray J. O'Brien
Judge of the Land Court.

(8)
(3)