LAND COURT
TERRITORY OF HAWAII.

SUBDIVISION OF LOT D-1 OF
THE SUBDIVISION OF LOTS D & E OF
Lot 1 of
LAND COURT APPLICATION No. 258
INTO LOTS D-1a, D-1-b, D-1-c, D-1d, AND D-1e.

KAWAIHOLO, KALIHIKAI, HONOLULU, T.H.

Scale: 1 In. = 30 Ft.

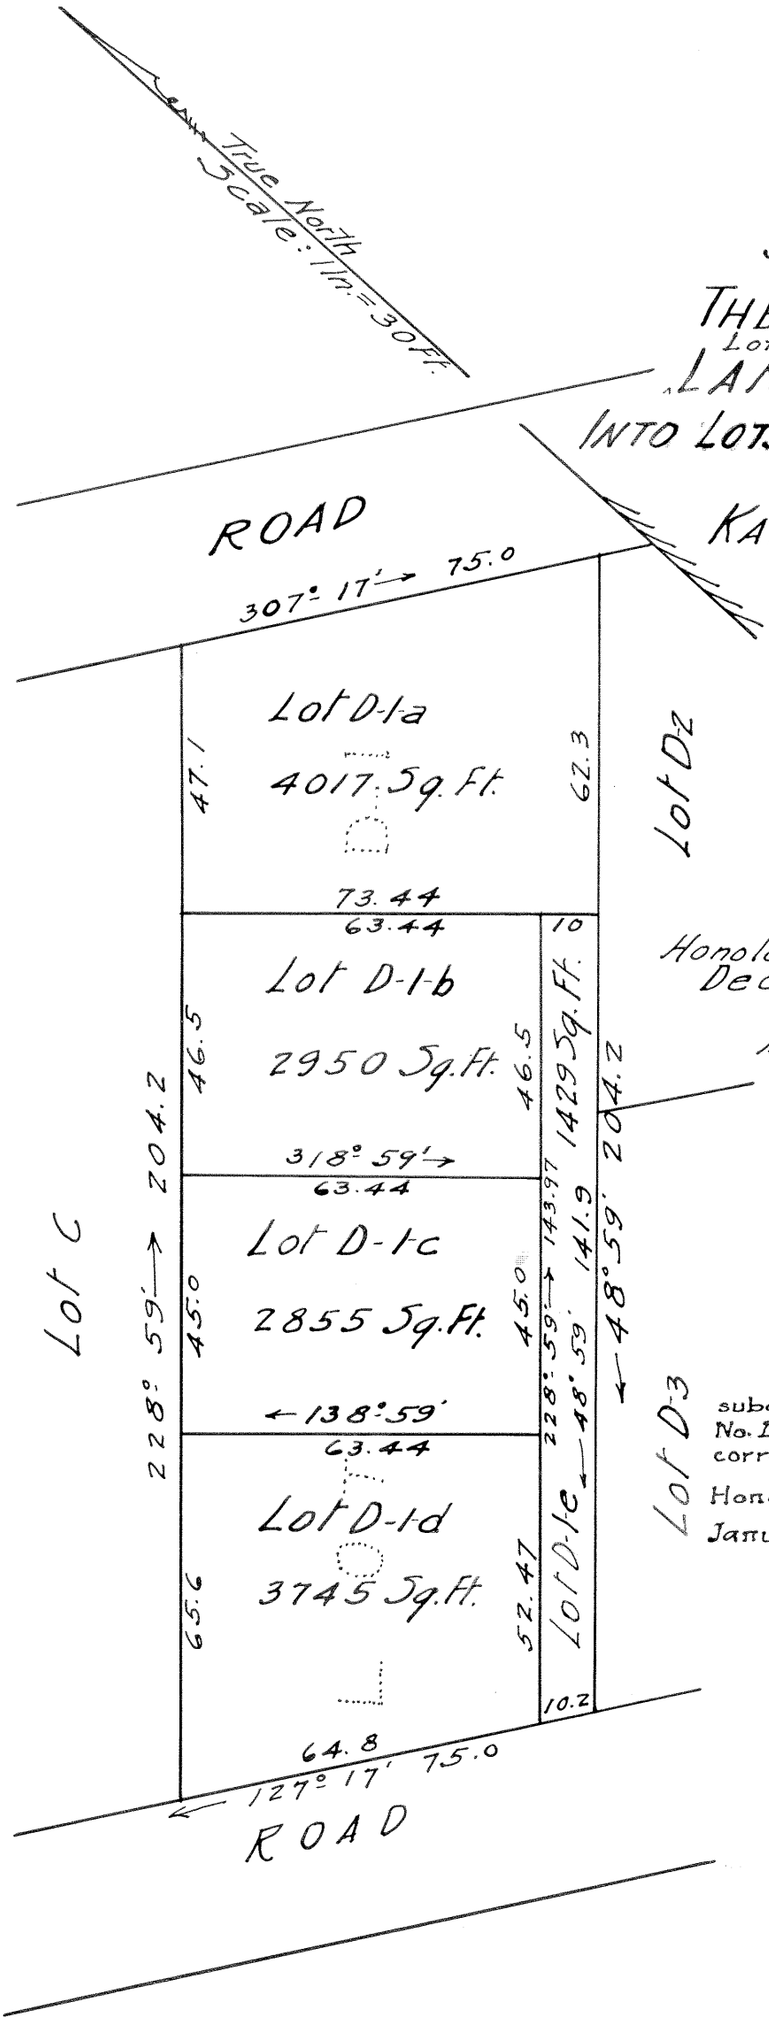

Wall & Allen
By W. A. Allen
Surveyors & Makers of Plan
212. McCandless Bldg.

Honolulu, T.H.
Dec. 18, 1926

Note:
Lot corners marked with pipes.

Joseph Luiz
Mary Luiz
Owners

I hereby certify that the map hereon being a sub. of Lot D-1 of subdivision of Lots D and E of Lot 1 of Land Court Application No. 258 has been examined and verified and found to be correct.

Honolulu, T.H.
January 3rd, 1927.

Walter E. Wall
Surveyor, Territory of Hawaii.

APPROVED January 3, 1927.

Edward T. Morgan
Judge of the Land Court.

Filed Dec 22/1926
J. H. Fisher
Registrar