Map 13

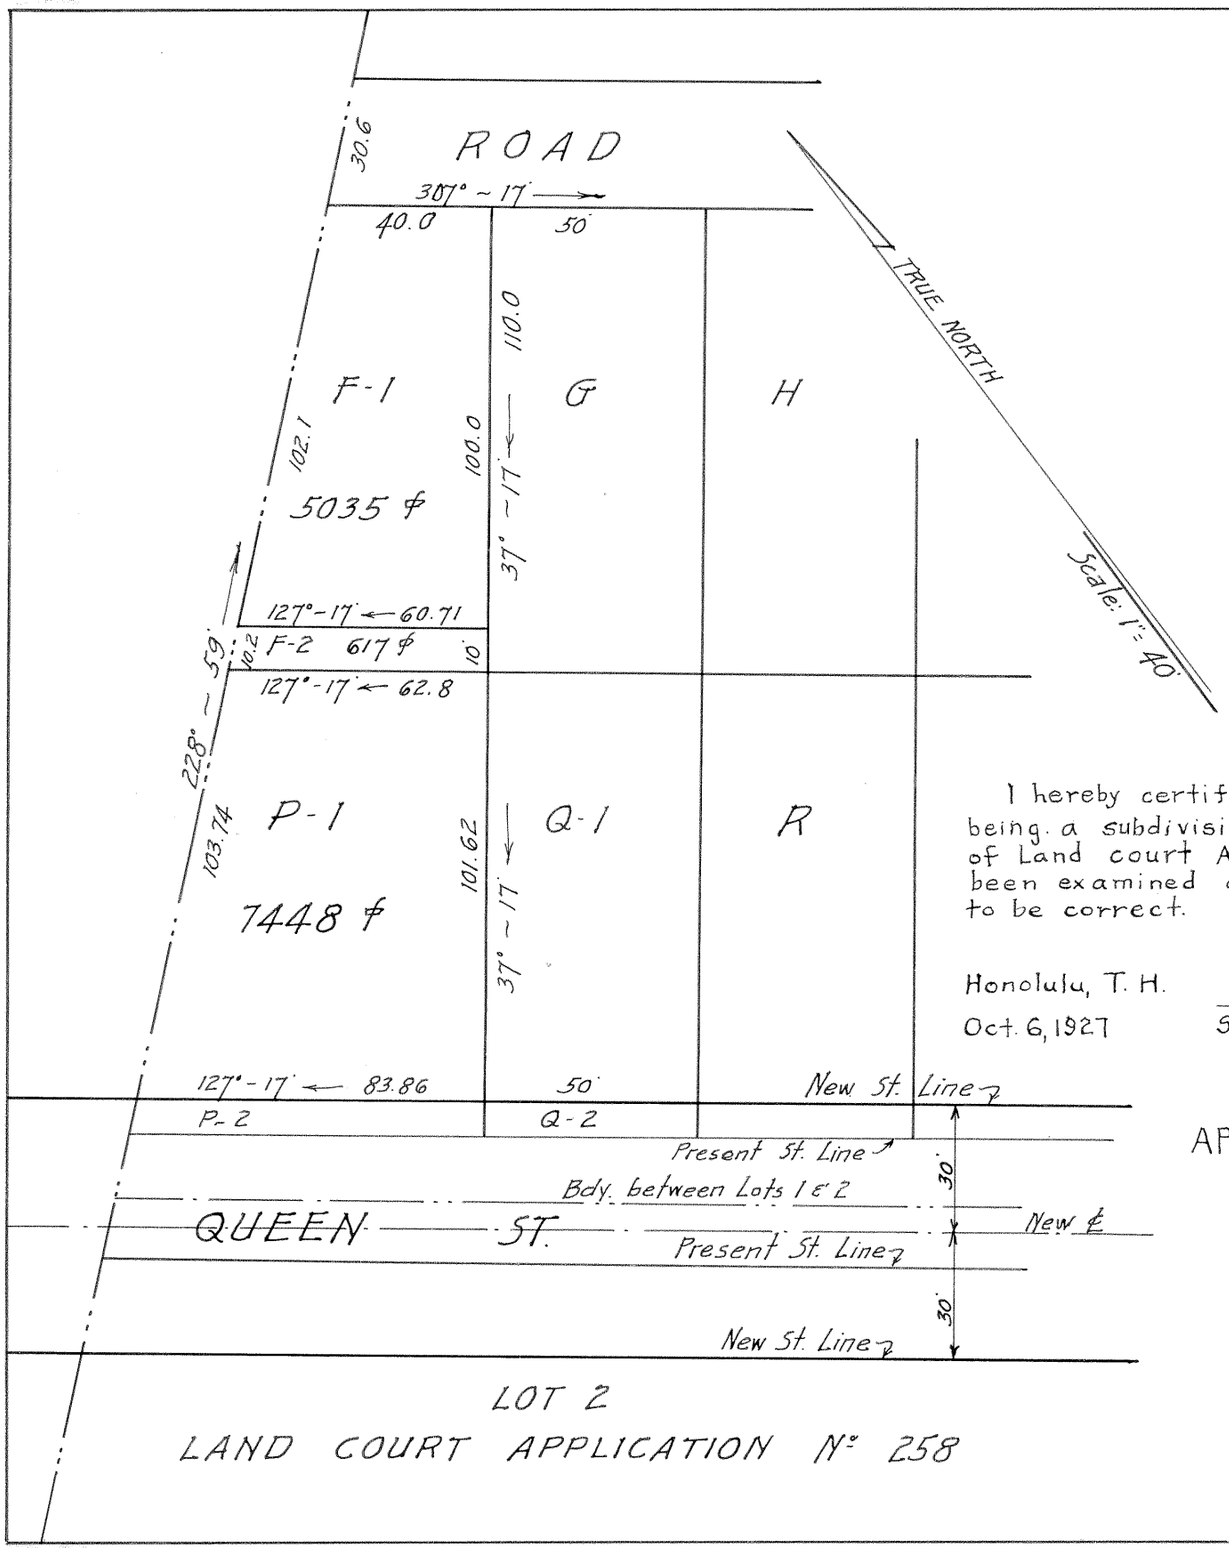


# LAND COURT

## TERRITORY OF HAWAII

SUBDIVISION OF LOT F OF LOT 1
OF LAND COURT APPLICATION Nº 258
INTO LOTS F-1 AND F-2.

KALIHI, HONOLULU, OAHU, T. H
Scale: 1 in. = 40 ft.

HONOLULU, T.H.
Sept. 27, 1927.

WRIGHT, HARVEY & WRIGHT,
By: Geo. F. Wright.
Surveyor & maker of plan
419 S. M. Damon Bldg.

I hereby certify that the map hereon being a subdivision of Lot F of Lot 1 of Land court Application No. 258 has been examined and verified and found to be correct.

Honolulu, T. H.
Oct. 6, 1927

Walter E. Wall,
Surveyor, Territory of Hawaii.

William Jones.
Victoria Bannister Jones
(owners)
Sept. 27, 1927.

APPROVED: October 6, 1927

Edward T. Mason
Judge of Land Court

Filed Oct 1, 1927
J. K. Fisher
Registrar