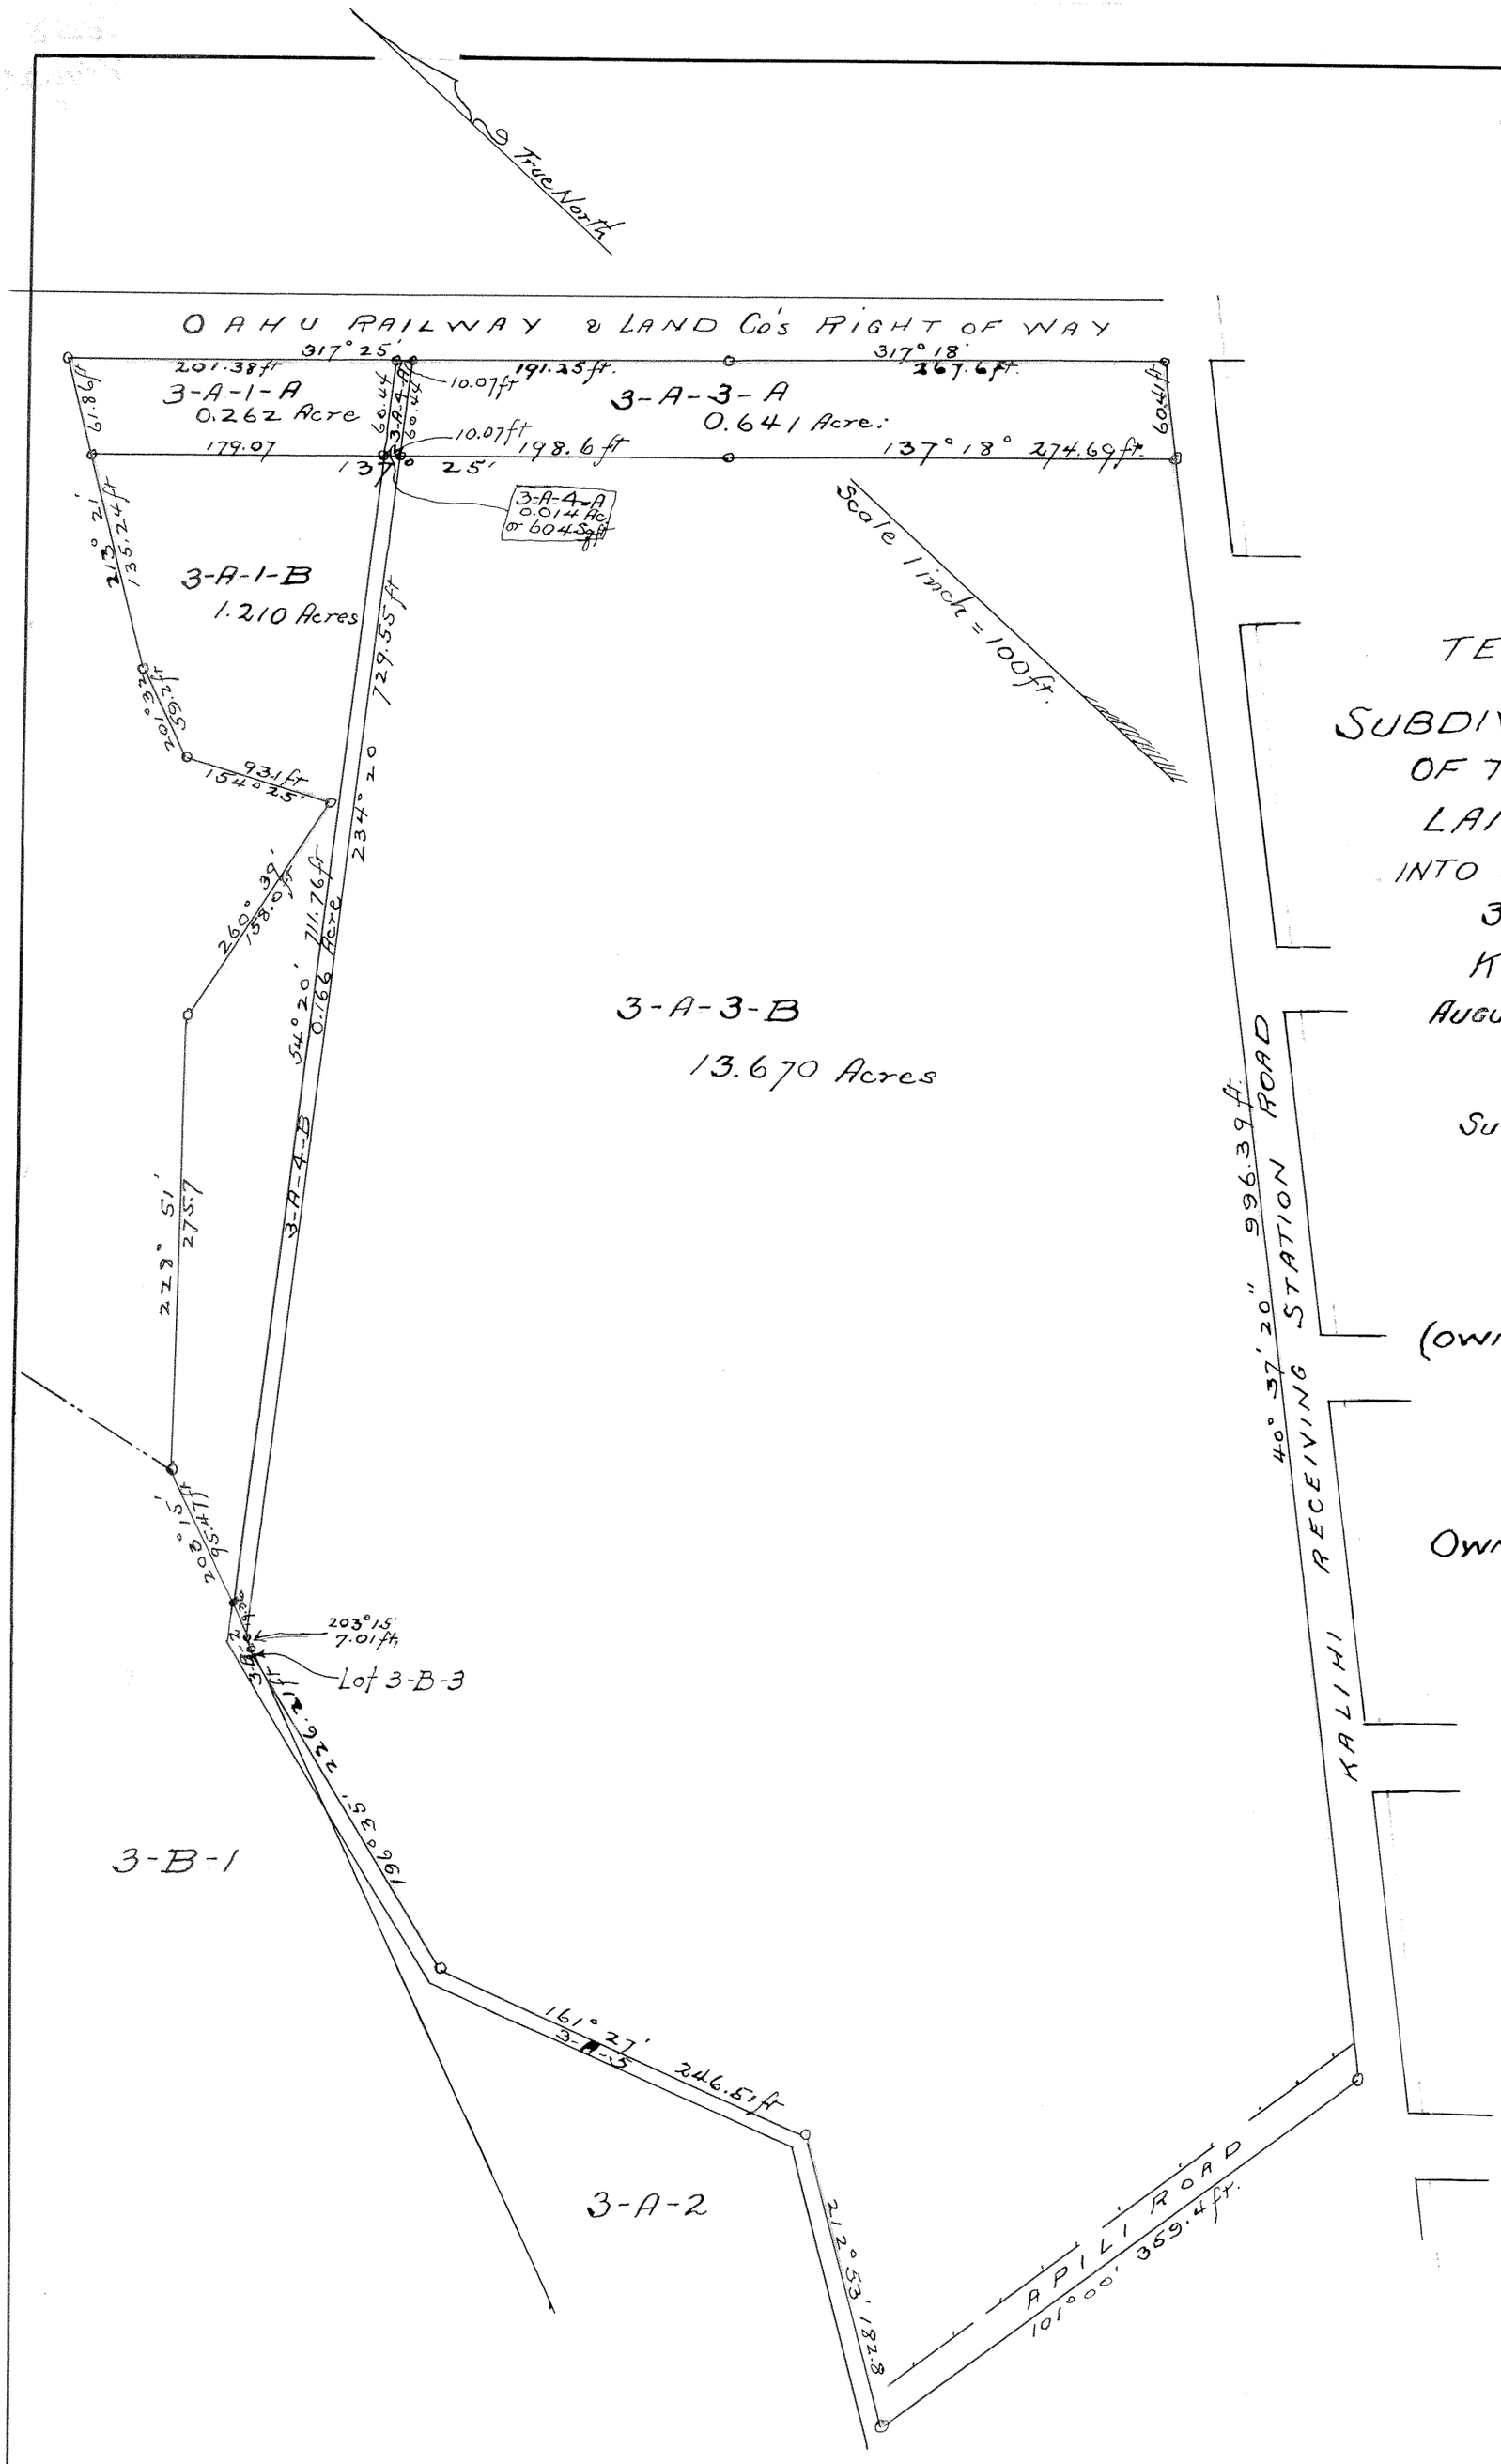

LAND COURT
TERRITORY OF HAWAII

SUBDIVISION OF LOTS 3-A-1, 3-A-3 & 3-A-4 OF THE SUBDIVISION OF LOT 3-A OF LAND COURT APPLICATION 258 INTO LOTS 3-A-1-A, 3-A-1-B, 3-A-3-A 3-A-3-B, 3-A-4-A & 3-A-4-B

KALIHI-KAI, HONOLULU, OAHU

AUGUST 1934 Scale 1 inch = 100 feet

by O.L. Sorenson
Surveyor and Maker of Plan
Surveyors Registered Certificate 97-S
O.R. & L.Co. N. King St.

O. L. SORENSON
REGISTERED LAND SURVEYOR
No. 97
HAWAII, U.S.A.

(OWNER) OAHU RAILWAY and LAND COMPANY
by Robt. S. Willingham
Its VICE PRESIDENT

OWNERS CERTIFICATE OF TITLE 10,766.

I hereby certify that the map hereon being a subdivision of Land Court Application 258, as herein entitled, has been examined and checked as to form and mathematical correctness and that it has been approved by Order of the Judge of the Land Court dated August 10, 1934.

Honolulu, T.H.
Aug. 10, 1934.

C V Bailey
Surveyor, Territory of Hawaii.

Filed Aug. 4, 1934
Abraham W. Akana
Assistant Registrar