MAP 32

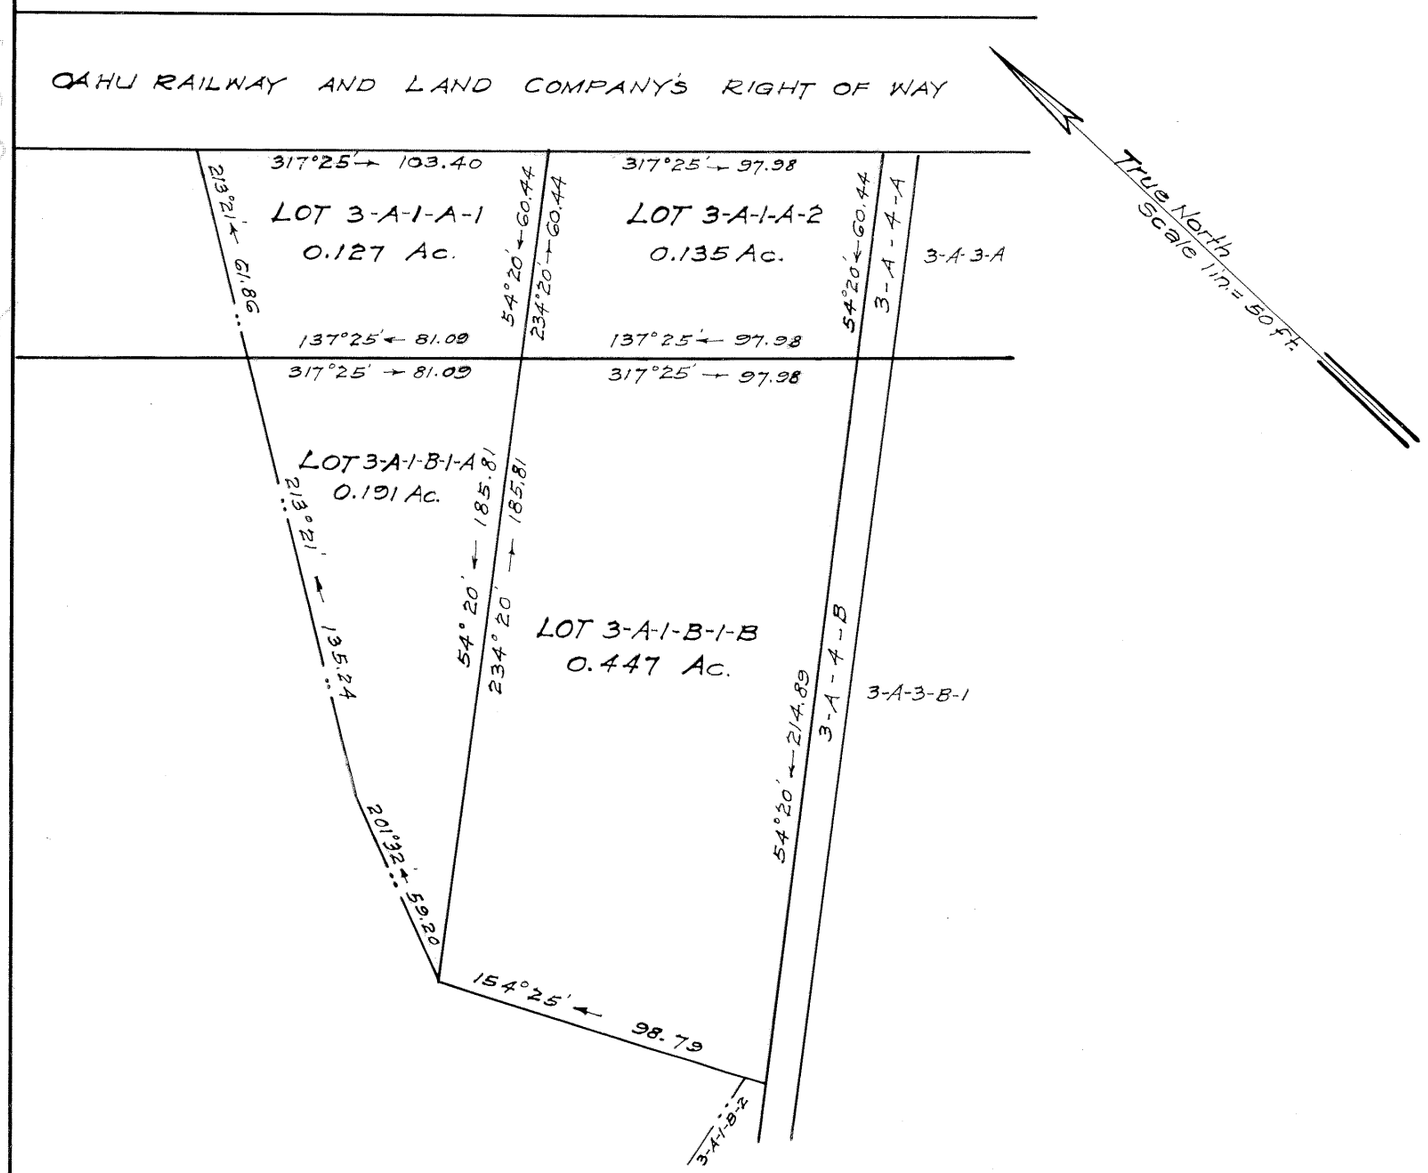

LAND COURT
TERRITORY OF HAWAII

LAND COURT APPLICATION 258

SUBDIVISION OF LOT 3-A-1-A, AS SHOWN ON MAP 20 INTO LOTS 3-A-1-A-1 and 3-A-1-A-2
AND
SUBDIVISION OF LOT 3-A-1-B-1, AS SHOWN ON MAP 28, INTO LOTS 3-A-1-B-1-A and 3-A-1-B-1-B

SITUATED AT KALIHI-KAI, HONOLULU, OAHU, T.H.
Scale 1 in. = 50 ft.

The above mentioned maps referred to by numbers are filed in the Office of the Assistant Registrar of the Land Court at Honolulu, Oahu, T.H.

Honolulu, T.H.
December 29, 1944

TERRITORY OF HAWAII
DEPARTMENT OF PUBLIC WORKS
DIVISION OF SURVEYS & RIGHTS OF WAY
By: T. Y. Awana
Surveyor and Maker of Plan
Registered Professional Surveyor's Certificate 9-5

T. Y. AWANA
REGISTERED LAND SURVEYOR NO. 9
HAWAII, U. S. A.

Approved by: Karl A. Sinclair
Acting Superintendent of Public Works

I hereby certify that the map hereon being a subdivision of Land Court Application 258, as herein entitled, has been examined and checked as to form and mathematical correctness and that it has been approved by Order of the Judge of the Land Court dated January 9, 1945.

Honolulu, T.H
January 9, 1945.

A. LESTER MARKS
Surveyor Territory of Hawaii
By: Robert D. King
Principal Cadastral Engineer

Filed Jan. 7, 1945
Abraham K. Akana
Assistant Registrar

OWNER: OAHU RAILWAY and LAND COMPANY
By: N. W. Van Valkenburg
Secretary

OWNERS CERTIFICATE OF TITLE 10,766

For rights of way, if any, see certificate of title
Also see petition for subdivision

Tax Map Key 1-2-20

10" x 15" = 1 sq. Ft.