MAP 38

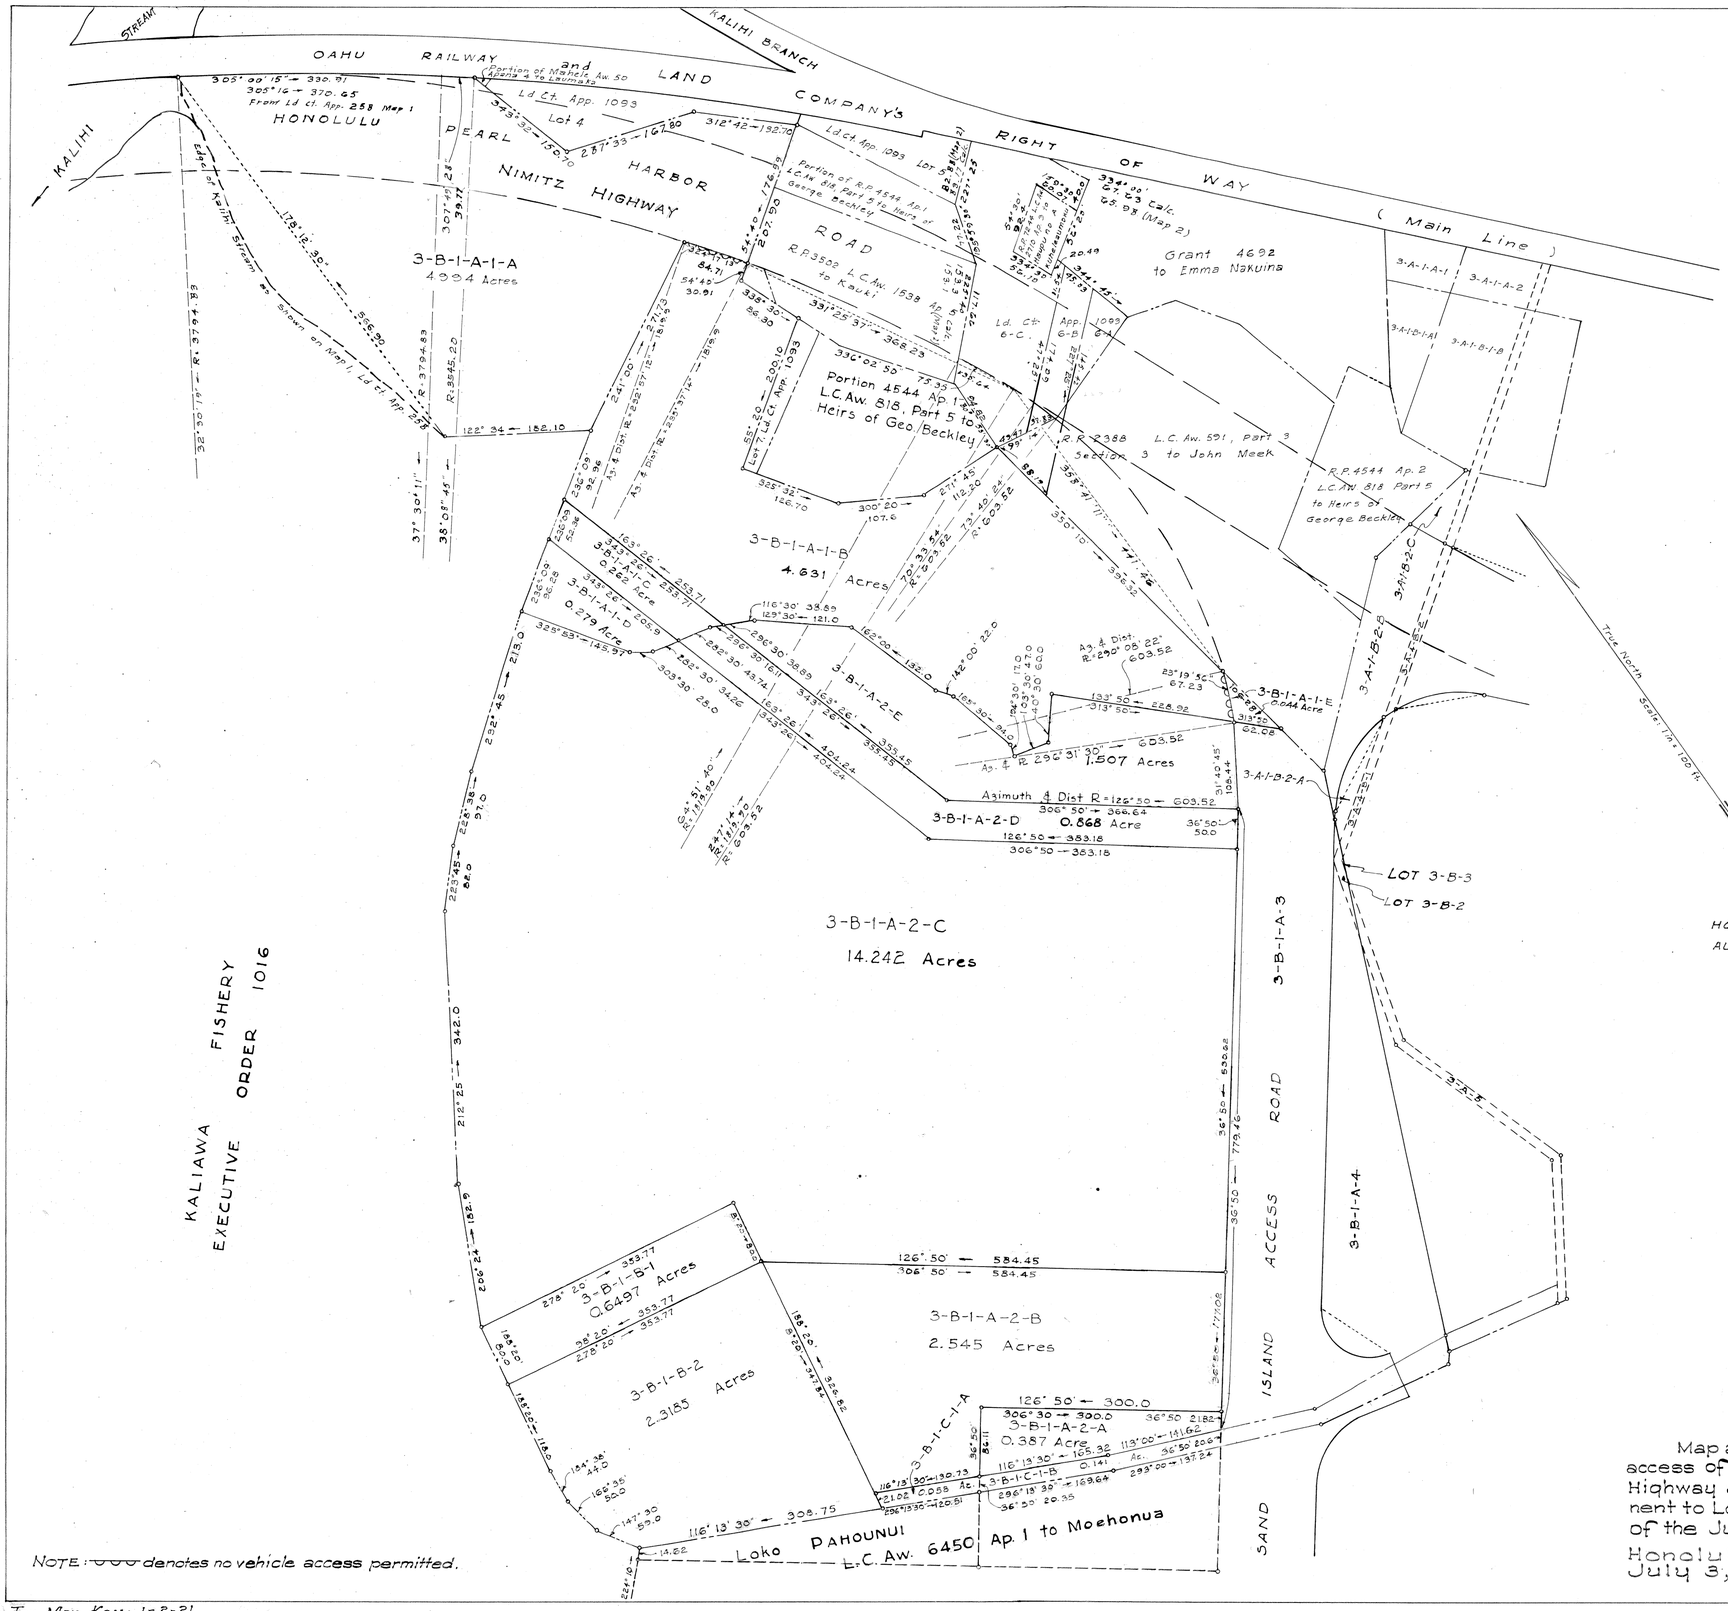

NOTE: ~~~ denotes no vehicle access permitted.

LAND COURT
TERRITORY OF HAWAII
LAND COURT APPLICATION 258

SUBDIVISION OF LOT 3-B-1-A-1 AS SHOWN ON MAP 33
INTO
LOTS 3-B-1-A-1-A, 3-B-1-A-1-B, 3-B-1-A-1-C, 3-B-1-A-1-D, and 3-B-1-A-1-E

SUBDIVISION OF LOT 3-B-1-A-2, AS SHOWN ON MAP 33,
INTO
LOTS 3-B-1-A-2-A, 3-B-1-A-2-B, 3-B-1-A-2-C, 3-B-1-A-2-D AND 3-B-1-A-2-E

SUBDIVISION OF LOT 3-B-1-B, AS SHOWN ON MAP 30
INTO LOTS 3-B-1-B-1 AND 3-B-1-B-2

SUBDIVISION OF LOT 3-B-1-C-1, AS SHOWN ON MAP 33
INTO
LOTS 3-B-1-C-1-A AND 3-B-1-C-1-B

KALIHI, HONOLULU, OAHU T.H.

THE ABOVE MENTIONED MAPS REFERRED TO BY NUMBERS ARE FILED IN THE OFFICE OF THE ASSISTANT REGISTRAR OF THE LAND COURT AT HONOLULU, T.H.

HONOLULU, T.H.
AUGUST 30, 1947

CLARENCE J. OLDS REGISTERED LAND SURVEYOR No. 84 HAWAII, U.S.A.

By: Clarence J. Olds
CLARENCE J. OLDS
Surveyor and Maker of Plan
Registered Professional Surveyor
Certificate 84-S

OWNER: OAHU RAILWAY AND LAND COMPANY
By: [signature]
Vice President

OWNERS CERTIFICATE OF TITLE 33202

AUTHORIZED AND APPROVED BY ORDER OF THE JUDGE OF THE LAND COURT DATED: NOVEMBER 17, 1947
BY ORDER OF THE COURT
[signature]
REGISTRAR OF THE LAND COURT

Map amended to restrict all rights of vehicular access of ingress and egress to and from Nimitz Highway and Sand Island Access Road appurtenent to Lot 3-B-1-A-1-B in accordance with Order of the Judge of the Land Court dated July 3, 1953.
Honolulu, T.H.
July 3, 1953.
James M. Dunn
Surveyor, Territory of Hawaii.

Filed Oct. 22, 1947
Abraham W. Akane
Assistant Registrar

Tax Map Key: 1-2-21

21" x 32" = 4.67 ft