MAP 39

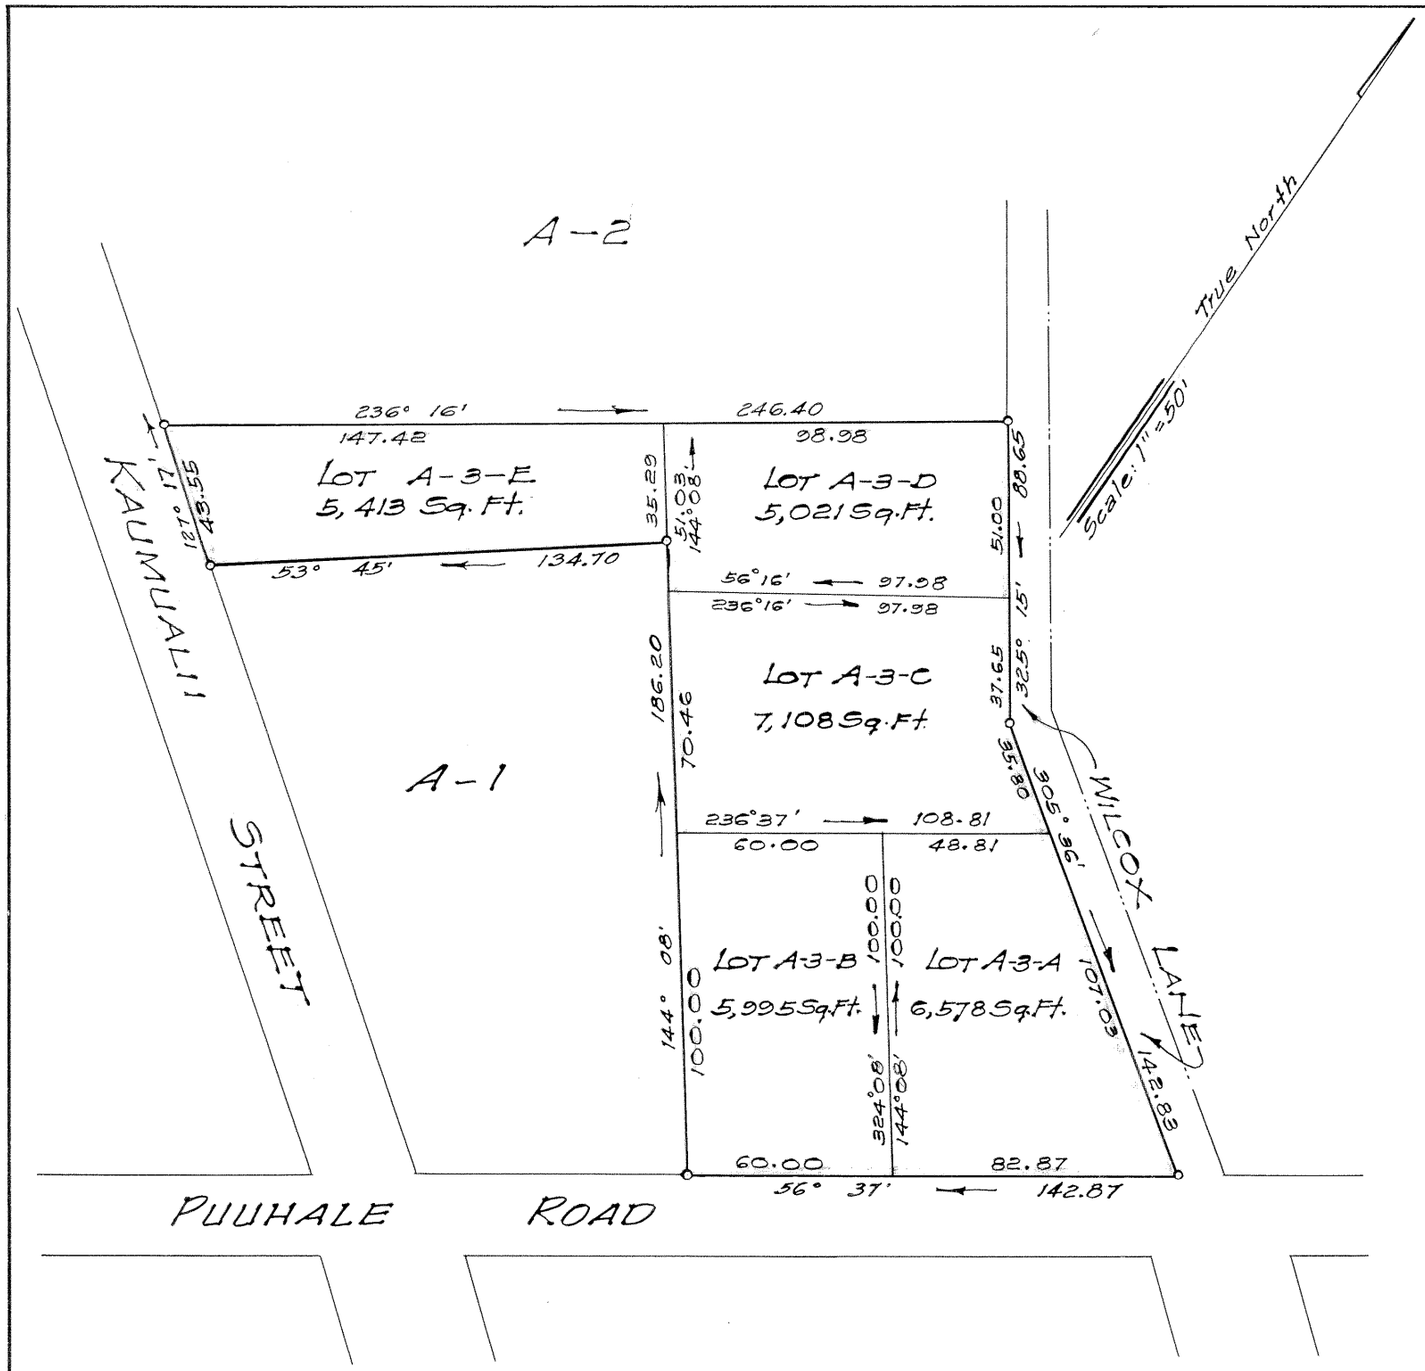

LAND COURT

TERRITORY OF HAWAII

LAND COURT APPLICATION 258

SUBDIVISION OF LOT A-3

AS SHOWN ON MAP 6

INTO LOTS A-3-A, A-3-B, A-3-C, A-3-D AND A-3-E

AT KALIHI, HONOLULU, OAHU, T.H.

419 S.M. Damon Bldg.
Honolulu, T. H.
January 17, 1949

Fred E. Harvey
Surveyor and Maker of Plan
Registered Certificate 79-E.S

FRED E. HARVEY
REGISTERED LAND SURVEYOR
No. 79
HAWAII, U.S.A.

OWNER: BISHOP TRUST COMPANY, LTD., TRUSTEE

OWNER'S CERTIFICATE OF TITLE: 2087

AUTHORIZED AND APPROVED BY ORDER OF THE JUDGE OF THE LAND COURT DATED: MARCH 14, 1949.

BY ORDER OF THE COURT.

P. Mulholland
REGISTRAR OF THE LAND COURT.

Filed Mar. 8, 1949
Atsuko K. Akana
Assistant Registrar

Tax Map Key: 1-2-12-1

10" x 15" = 1 Sq. Ft.