258

MAP 41

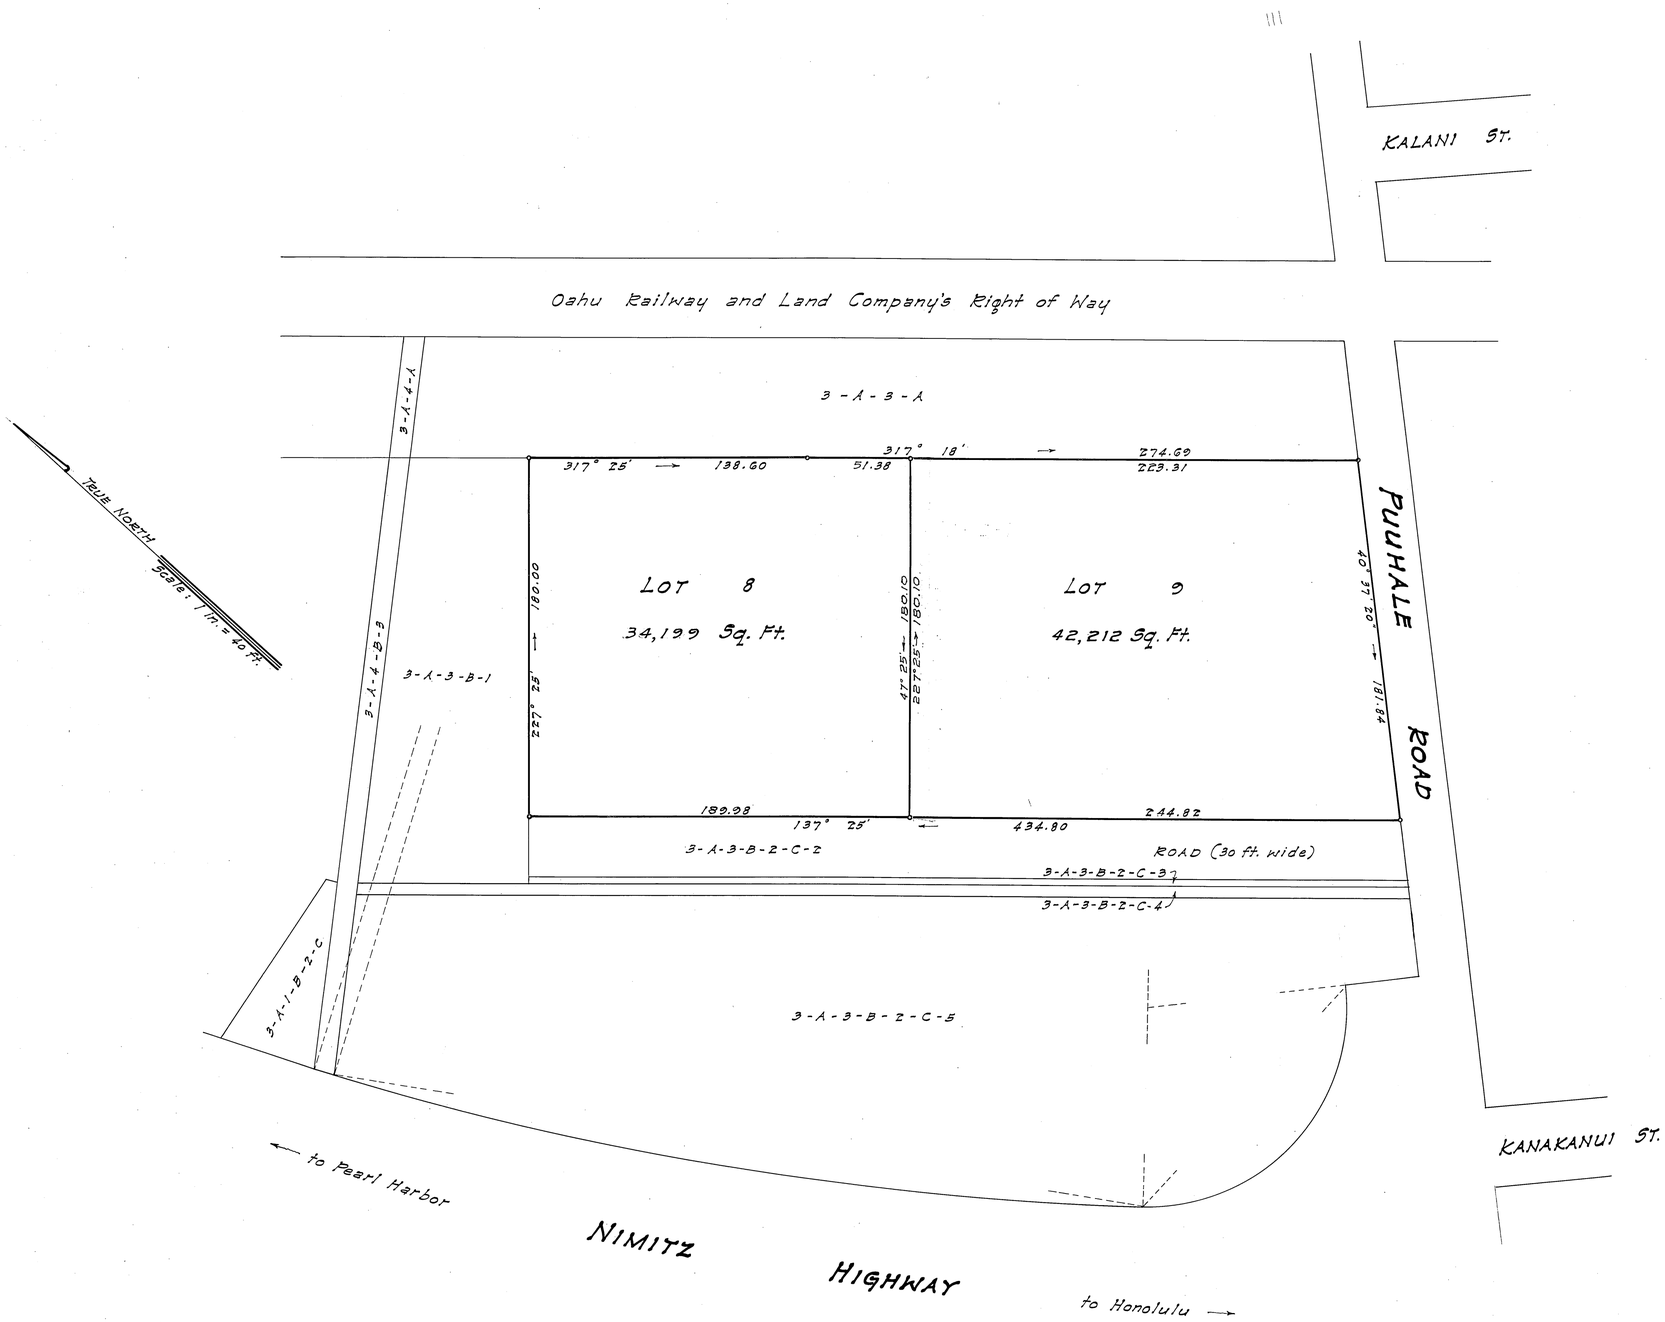

LAND COURT

TERRITORY OF HAWAII

LAND COURT APPLICATION 258

SUBDIVISION OF LOT 3-A-3-B-2-C-1 AS SHOWN ON MAP 40 INTO LOTS 8 and 9

AT KALIHI, HONOLULU, OAHU, T. H.

1020 8th Avenue
Honolulu 16, Hawaii
June 19, 1950

ERIC K. VANNATTA
REGISTERED LAND SURVEYOR
No. 468-S
HAWAII, U.S.A.

Eric K. Vannatta
Registered Land Surveyor 468
Land Court Surveyor 68

OWNER : OAHU RAILWAY AND LAND COMPANY
OWNER'S CERTIFICATE OF TITLE : 33,202

AUTHORIZED AND APPROVED BY ORDER OF THE JUDGE OF THE LAND COURT DATED : OCTOBER 13, 1950
BY ORDER OF THE COURT : [signature]
Registrar of the Land Court

Filed Oct 11, 1950
[signature]
Registrar

Tax Map Key: 1-2-20

21" x 32" = 4.7 Sq. Ft.

2 cops