258

MAP 45

LAND COURT

TERRITORY OF HAWAII

LAND COURT APPLICATION 258

SUBDIVISION OF LOT 3-A-1-B-2-C AS SHOWN ON MAP 33
INTO LOTS 25 AND 26
SUBDIVISION OF LOTS 21, 22 AND 23 AS SHOWN ON MAP 44
INTO LOTS 21-A, 21-B, 22-A, 22-B, 23-A AND 23-B
AND RESTRICTION OF ACCESS RIGHTS
AFFECTING LOTS 21-A, 22-A AND 23-A
AT KALIHI, HONOLULU, OAHU, T. H.

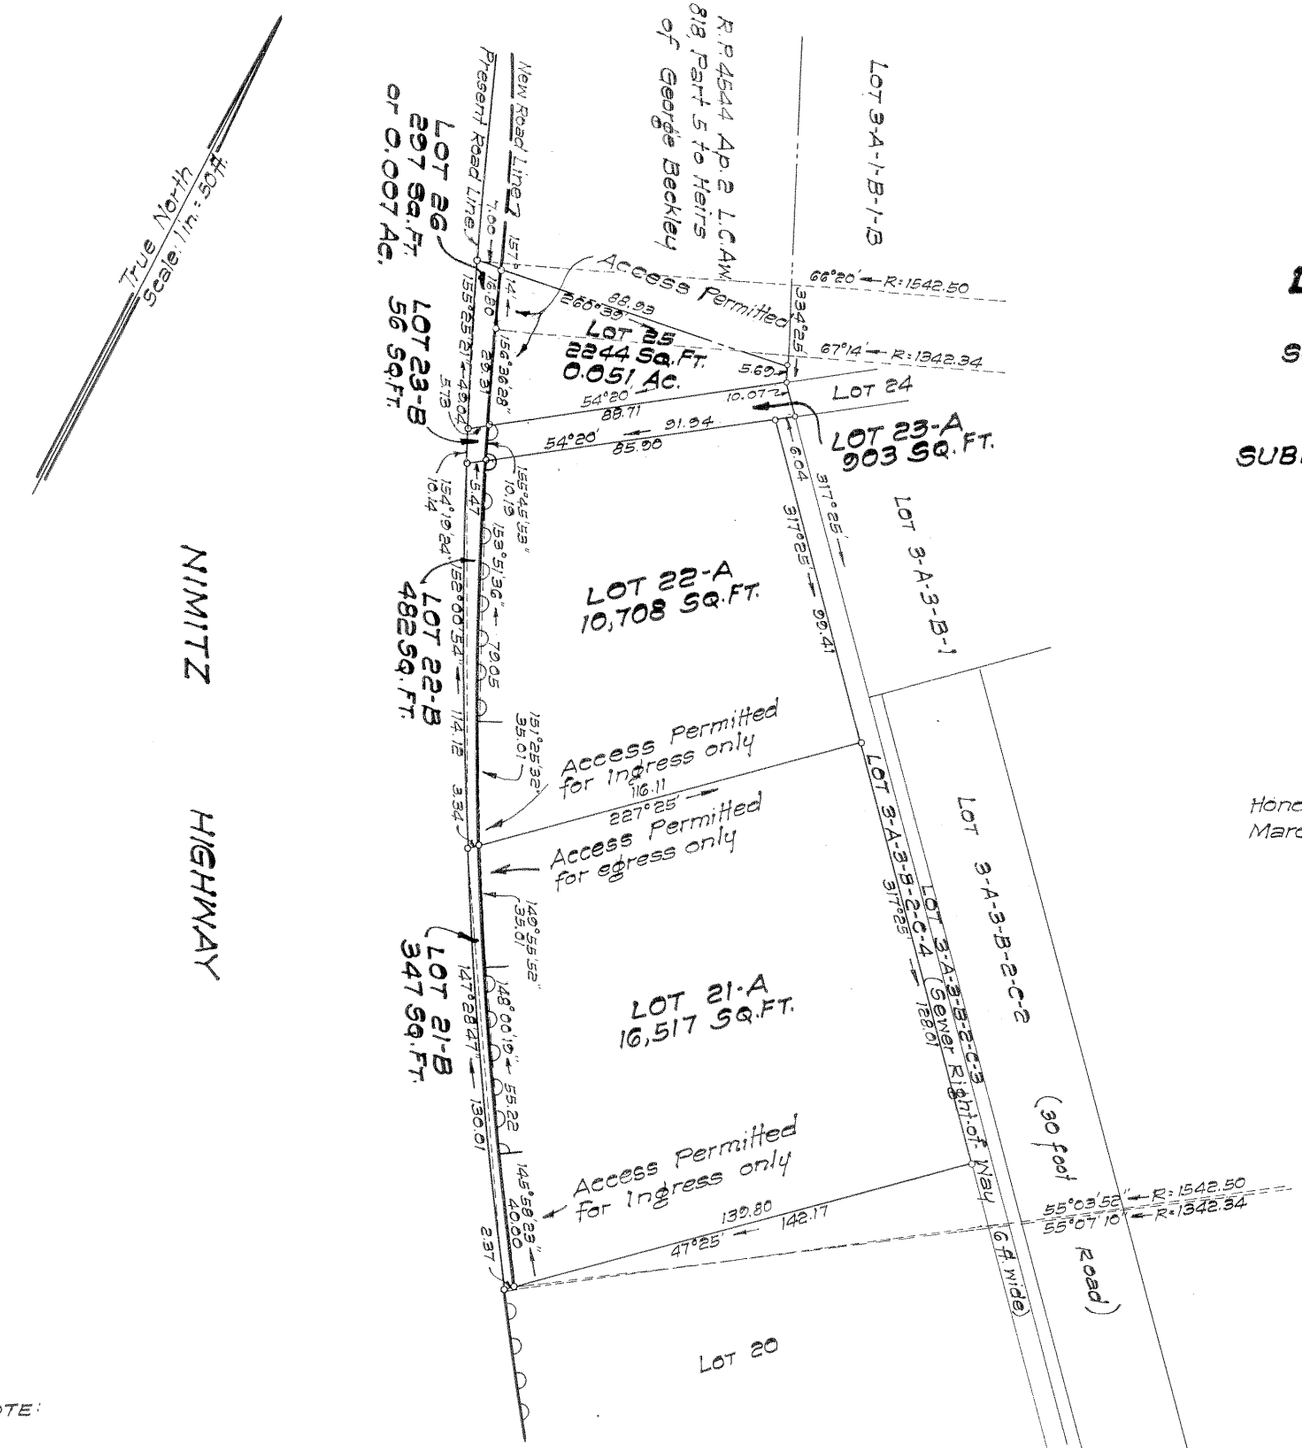

Honolulu, T.H.
March 30, 1954

T. F. GOO
REGISTERED LAND SURVEYOR
No. 219
HAWAII, U.S.A.

TERRITORY OF HAWAII
DEPARTMENT OF PUBLIC WORKS
DIVISION OF SURVEYS AND RIGHTS OF WAY

BY: T. F. Goo
Registered Professional Surveyor
Certificate Number 219

APPROVED BY: J. C. Wyatt
1st Deputy Territorial Highway Engineer

OWNER: Oahu Railway and Land Company
Owner's Certificate of Title: 58,306

AUTHORIZED AND APPROVED BY ORDER OF THE JUDGE OF THE LAND COURT DATED JULY 16, 1954.
BY ORDER OF THE COURT.

REGISTRAR OF THE LAND COURT

Filed July 14, 1954
Registrar

NOTE:

denotes no vehicle access permitted

Tax Map Key: 1-2-20

Parcels 2, 3, 4 and 5
NIMITZ HIGHWAY WIDENING

10"X15" = 1 SQ. FT.