258

MAP 46

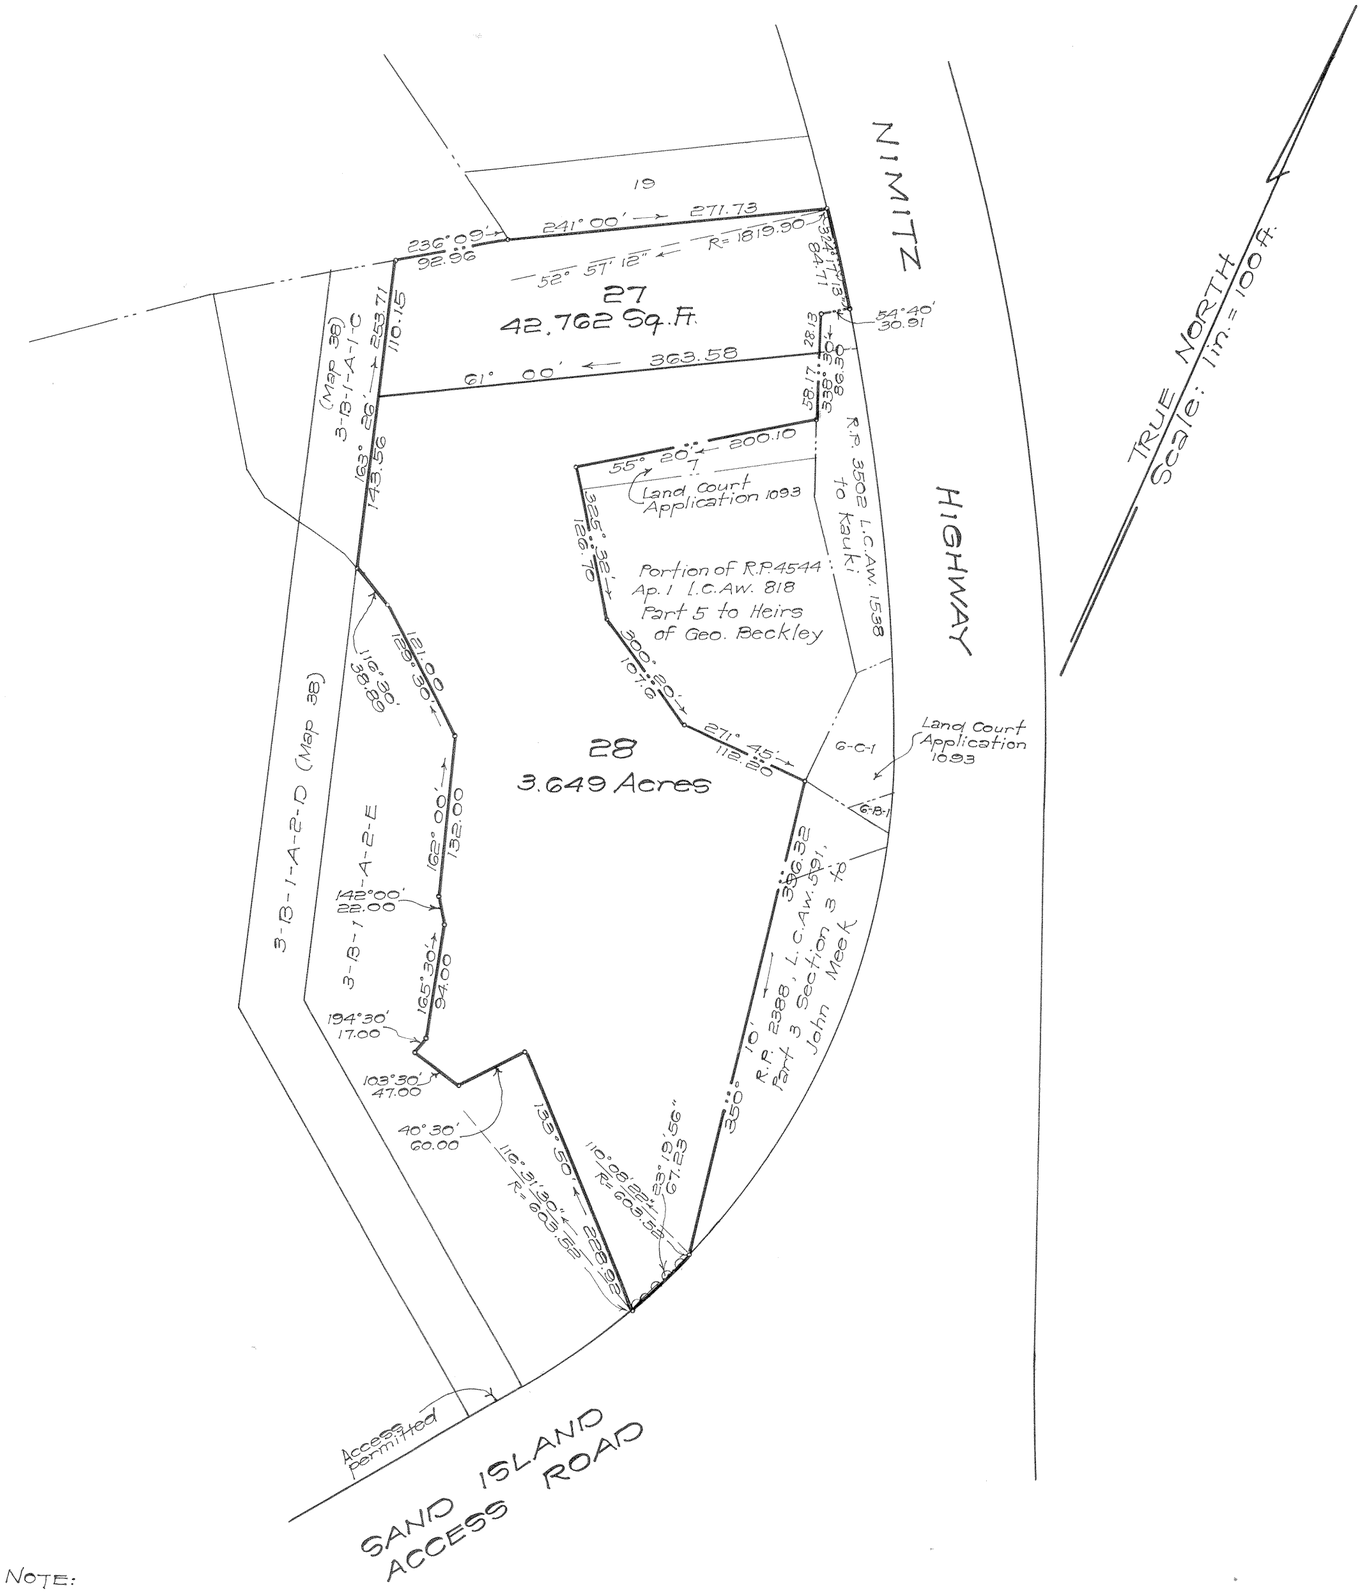

NOTE:

ooo denotes no vehicle Access permitted

LAND COURT

TERRITORY OF HAWAII

LAND COURT APPLICATION 258

SUBDIVISION OF LOT 3-B-1-A-1-B
AS SHOWN ON MAP 38
INTO LOTS 27 AND 28

AT KALIHI, HONOLULU, OAHU, T.H.

238 Merchant St.
Honolulu, T.H.
February 6, 1956

R.M. TOWILL CORPORATION, LTD.

BY: _____
Registered Professional Surveyor
Certificate Number 151

R. M. TOWILL
REGISTERED LAND SURVEYOR
No. 151
HAWAII, U.S.A.

OWNER: Oahu Railway and Land Company

OWNER'S CERTIFICATE OF TITLE: 58,306

AUTHORIZED AND APPROVED BY ORDER OF THE JUDGE
OF THE LAND COURT DATED: FEBRUARY 21, 1956
BY ORDER OF THE COURT

_____
REGISTRAR OF THE LAND COURT

Filed Feb. 17, 1956
Abraham W. Akana
Assistant Registrar

Tax Map Key: 1-2-21-portion 9
1-5060-0-9

15" x 21" = 2.2¢