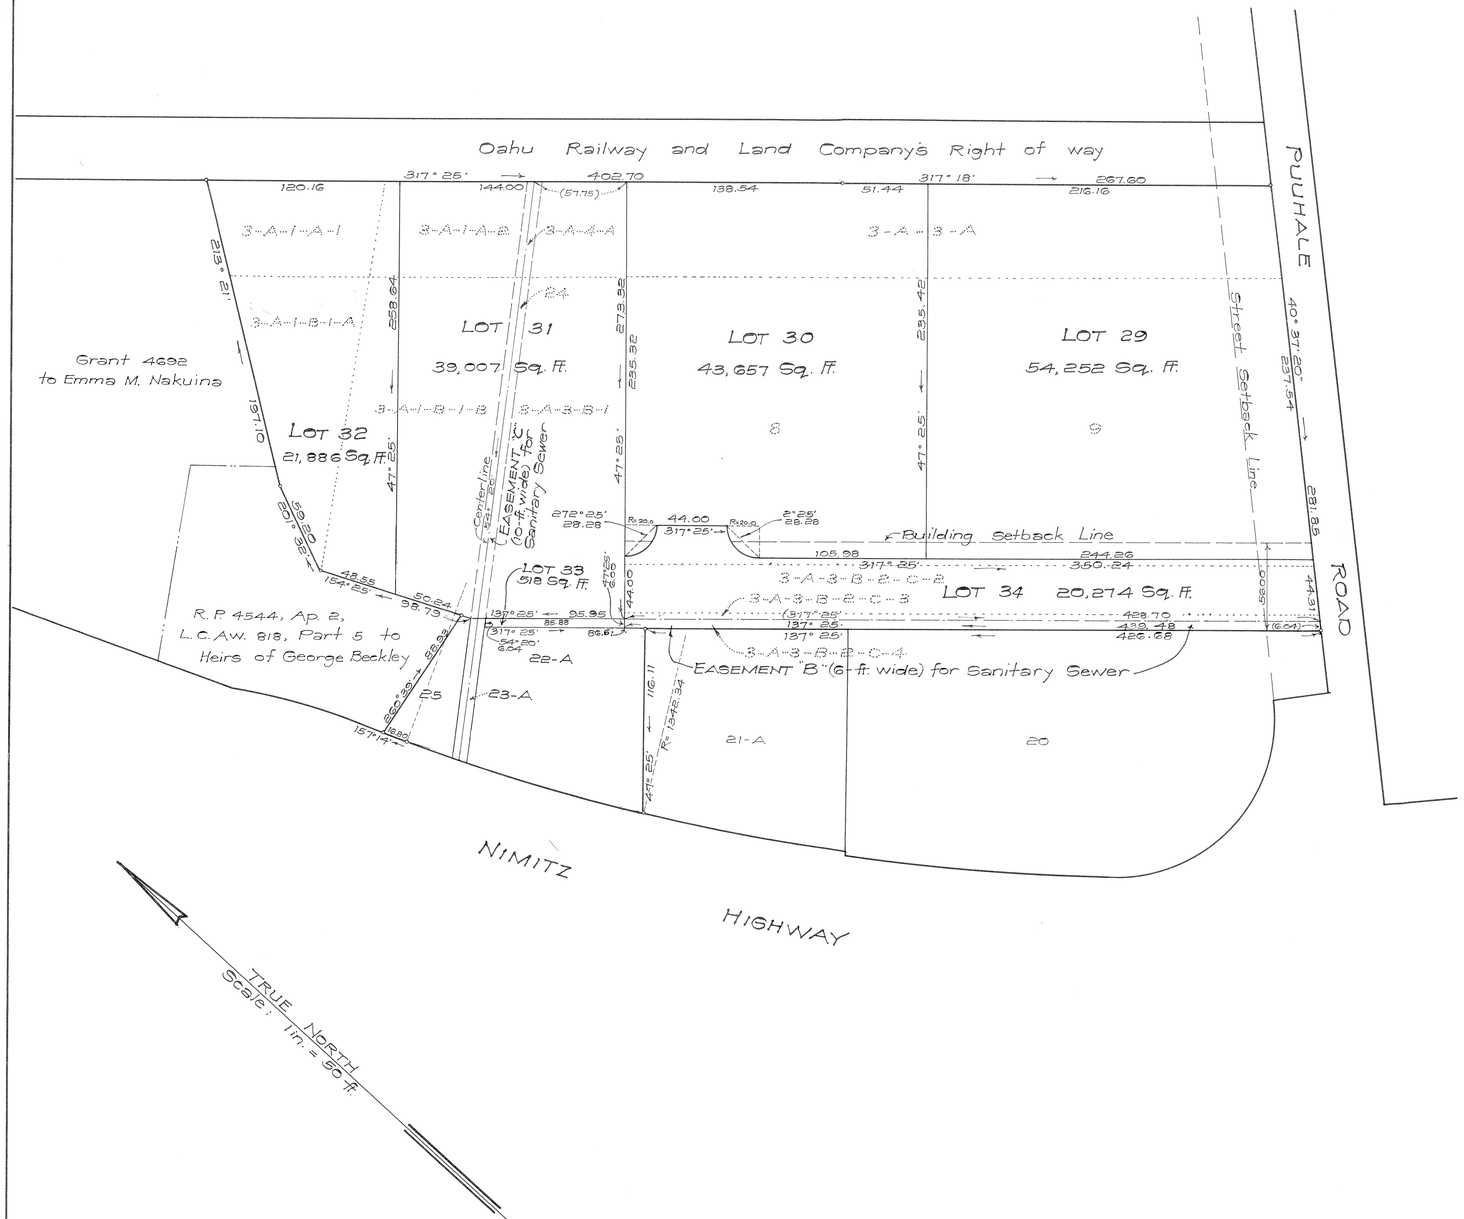

LAND COURT

TERRITORY OF HAWAII

LAND COURT APPLICATION 258

CONSOLIDATION OF THE FOLLOWING

LOT	AREA	SHOWN ON MAP
3-A-3-A	0.641 Acre	20
3-A-4-A	604 Sq. Ft.	20
3-A-3-B-1	0.357 Acre	28
3-A-1-A-1	0.127 Acre	32
3-A-1-A-2	0.135 Acre	32
3-A-1-B-1-A	0.191 Acre	32
3-A-1-B-1-B	0.447 Acre	32
3-A-3-B-2-C-2	13,097 Sq. Ft.	40
3-A-3-B-2-C-3	1460 Sq. Ft.	40
3-A-3-B-2-C-4	3152 Sq. Ft.	40
8	34,199 Sq. Ft.	41
9	42,212 Sq. Ft.	41
24	2149 Sq. Ft.	44

AND THE

RESUBDIVISION OF SAID CONSOLIDATION
INTO LOTS 29 TO 34 INCLUSIVE
AND DESIGNATION OF EASEMENTS "B" AND "C"
FOR SANITARY SEWER PURPOSES
EASEMENT "B" OVER AND ACROSS LOT 34
EASEMENT "C" OVER AND ACROSS LOT 31

AT KALIHI, HONOLULU, OAHU, T. H.

233 Merchant St.
Honolulu, T. H.
May 13, 1957

MARCELLINO P. CORREA
REGISTERED LAND SURVEYOR No. 259
HAWAII, U.S.A.

R. M. TOWILL CORPORATION, LTD.

By: Marcellino P. Correa
Registered Professional Surveyor
Certificate Number 259

OWNER: Oahu Railway and Land Company
Owner's Certificate of Title: 58,306

AUTHORIZED AND APPROVED BY ORDER OF THE JUDGE
OF THE LAND COURT DATED: AUGUST 19, 1957
BY ORDER OF THE COURT

Abraham K. Akana
Asst. REGISTRAR OF THE LAND COURT

Filed Aug. 16, 1957
Abraham K. Akana
Assistant Registrar

Tax Map Key: 1-2-20
1-4690-1-5

21" X 32" = 4.7 Sq. Ft.