MAP 48

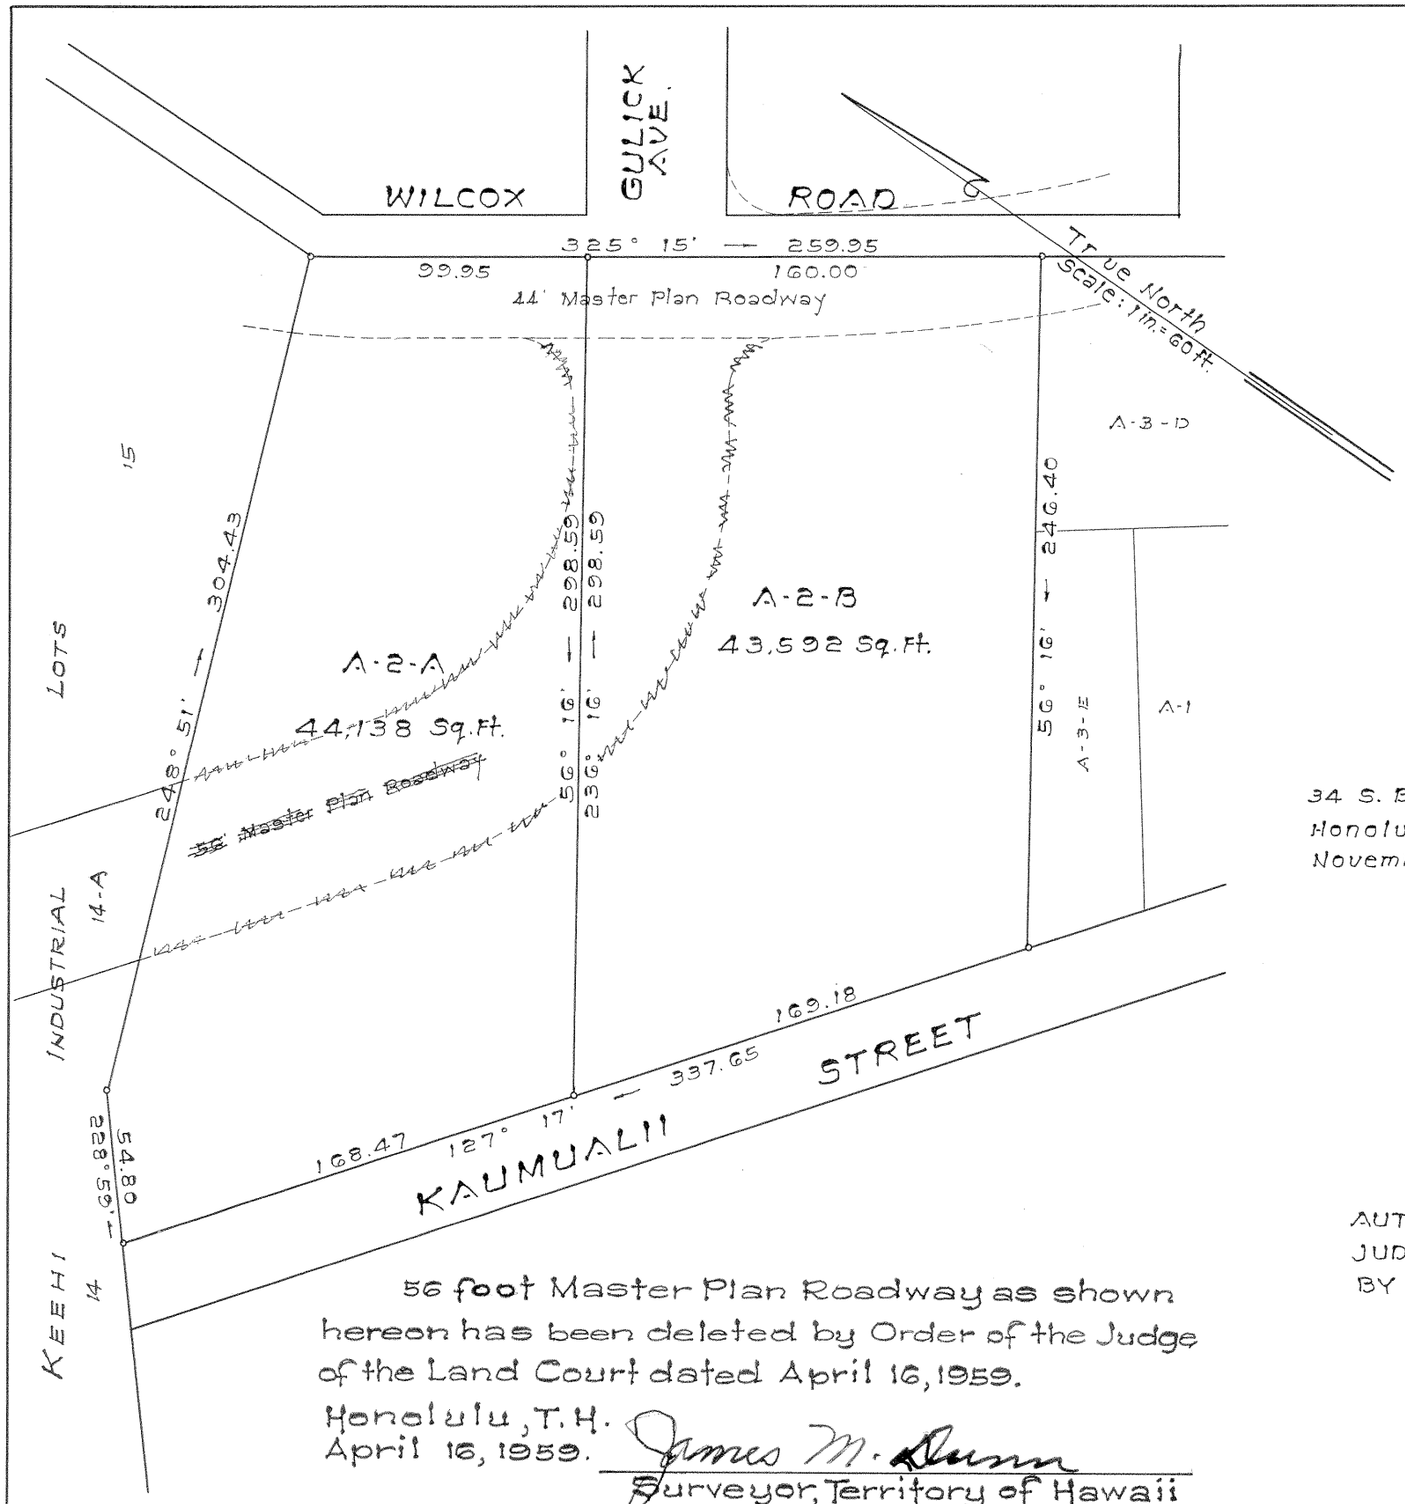

56 foot Master Plan Roadway as shown hereon has been deleted by Order of the Judge of the Land Court dated April 16, 1959.

Honolulu, T.H.
April 16, 1959.

James M. Dunn
Surveyor, Territory of Hawaii

LAND COURT

TERRITORY OF HAWAII

LAND COURT APPLICATION 258

SUBDIVISION OF LOT A-2 AS SHOWN ON MAP 6 INTO LOTS A-2-A AND A-2-B

AT KALIHI-KAI, HONOLULU, OAHU, T. H.

34 S. Beretania St.
Honolulu, Oahu, T.H.
November 1957

ERNEST K. H. PARK
REGISTERED LAND SURVEYOR
No. 503-S
HAWAII, U. S. A.

PARK & PARK
Engineers & Surveyors

BY: Ernest K. H. Park
Surveyor and Maker of Plan
Registered Certificate 503-S

OWNERS: Tamotsu Kunikiyo and Toworu Kunikiyo

OWNERS' CERTIFICATE OF TITLE: 2090

AUTHORIZED AND APPROVED BY ORDER OF THE JUDGE OF THE LAND COURT DATED DECEMBER 26, 1957
BY ORDER OF THE COURT

Filed Dec. 20, 1957
Abraham N. Akana
Assistant Registrar

REGISTRAR OF THE LAND COURT

Tax Map Key: 1-2-12-3

10"x15" = 1.2 ft