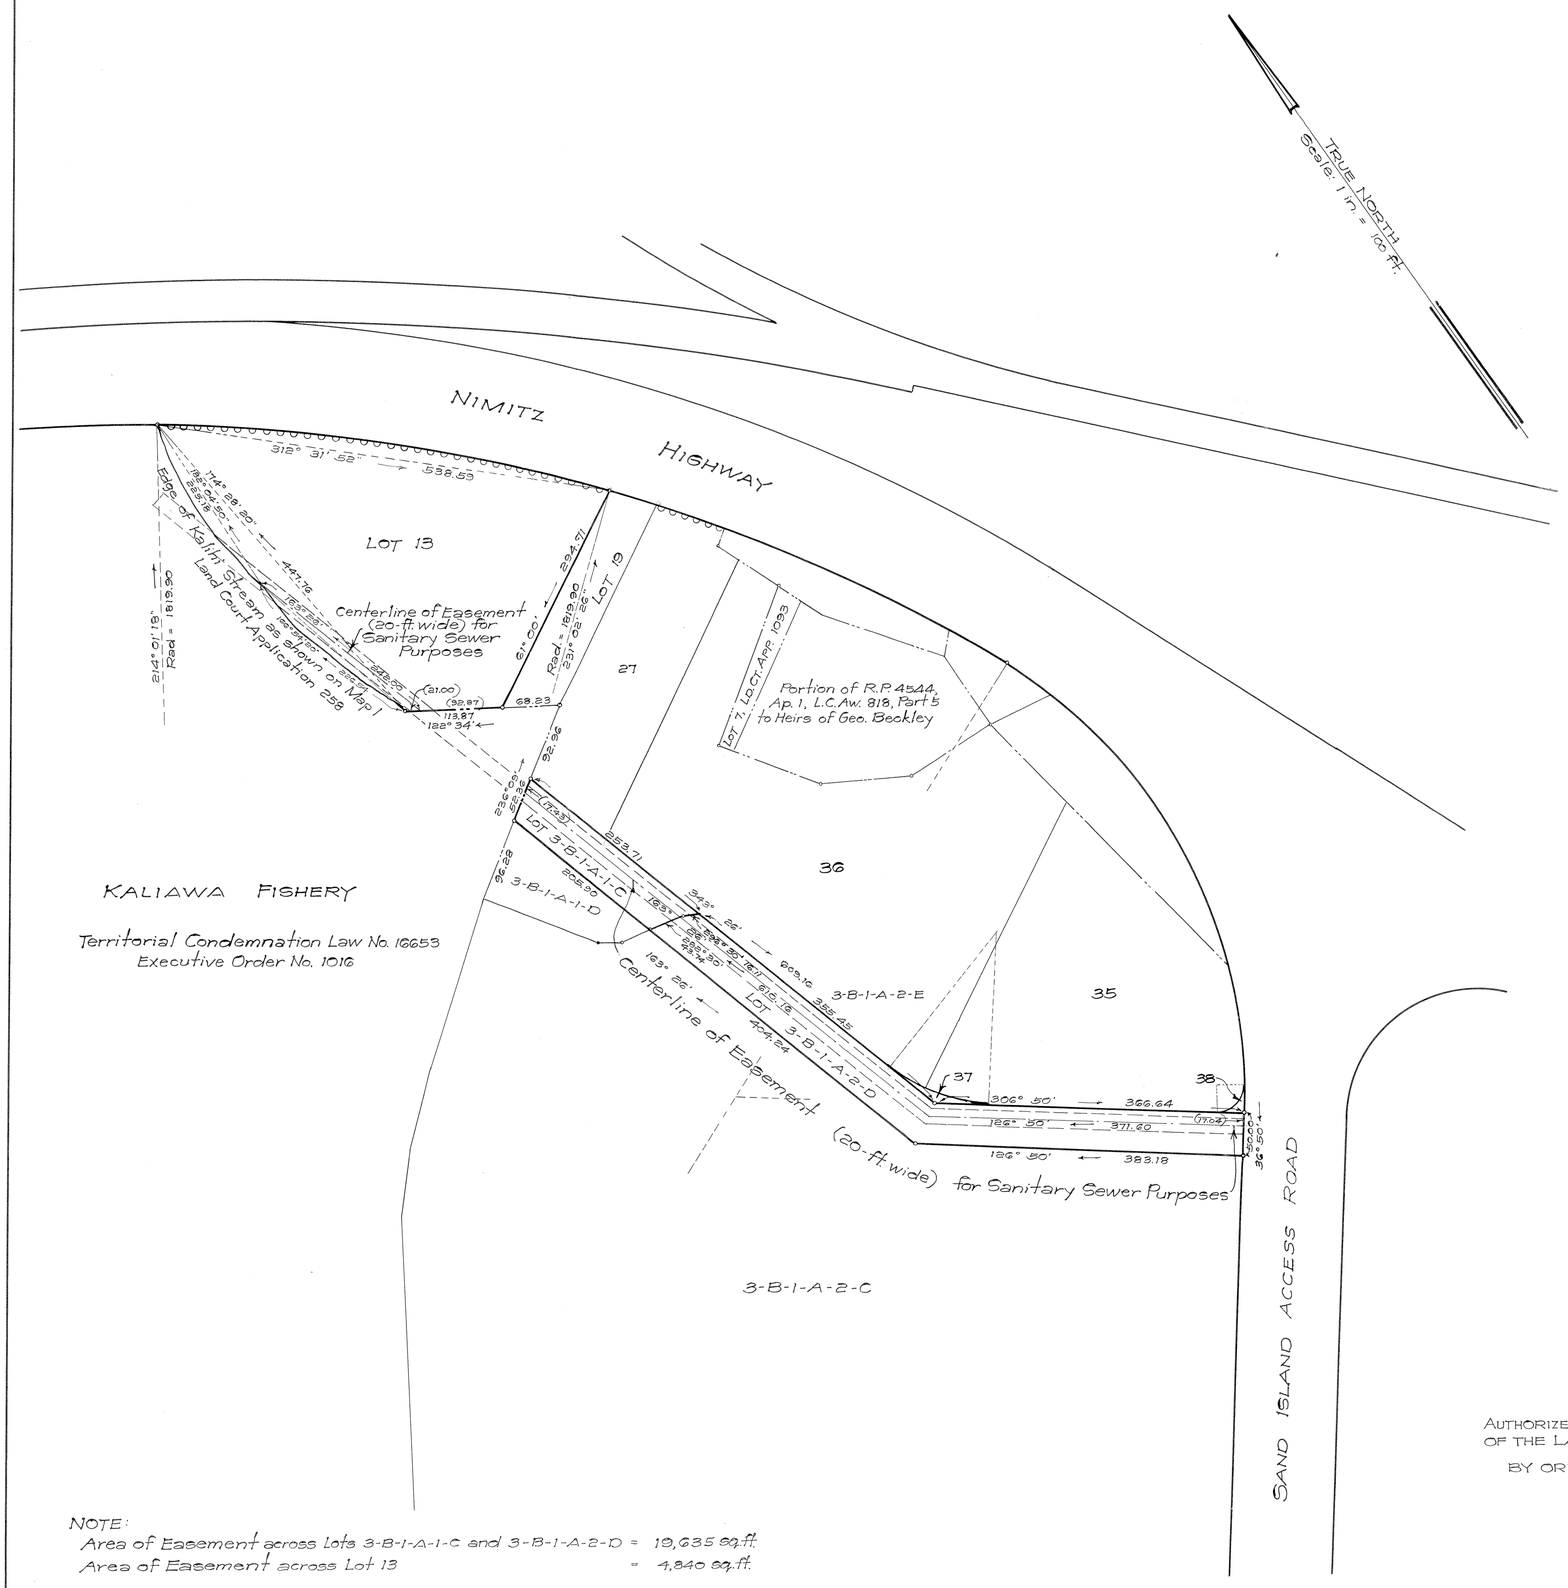


# LAND COURT

TERRITORY OF HAWAII

LAND COURT APPLICATION 258

DELINEATION OF EASEMENT
FOR SANITARY SEWER PURPOSES
OVER AND ACROSS THE FOLLOWING LOTS:
LOTS 3-B-1-A-1-C AND 3-B-1-A-2-D
AS SHOWN ON MAP 38
LOT 13 AS SHOWN ON MAP 43

AT KALIHI, HONOLULU, OAHU, T. H.

233 Merchant St.
Honolulu, T. H.
January 27, 1958

R. M. TOWILL CORPORATION

By: _____
Registered Professional Surveyor
Certificate Number 151

R. M. TOWILL REGISTERED LAND SURVEYOR No. 151 HAWAII, U.S.A.

OWNER: OAHU RAILWAY AND LAND COMPANY
Owner's Certificate of Title: 58,306

AUTHORIZED AND APPROVED BY ORDER OF THE JUDGE
OF THE LAND COURT DATED July 23, 1959

BY ORDER OF THE COURT:

Abraham N. Akana
REGISTRAR OF THE LAND COURT

Filed July 15, 1959
Abraham N. Akana
Assistant Registrar

NOTE:
Area of Easement across Lots 3-B-1-A-1-C and 3-B-1-A-2-D = 19,635 sq. ft.
Area of Easement across Lot 13 = 4,840 sq. ft.

Tax Map Key: 1-2-21
5970-0-5

Parcels 5 and 7
Kapalama Interceptor Relief Sewer
Section IV

21" x 32" = 4.7 sq. ft.