258

MAP 51

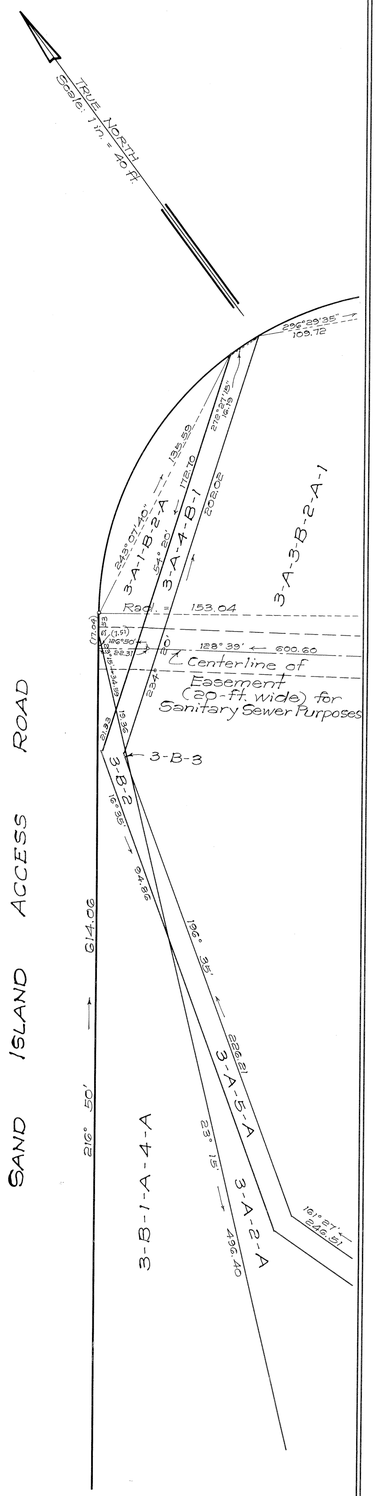

INSET
Scale: 1 in. = 40 ft.

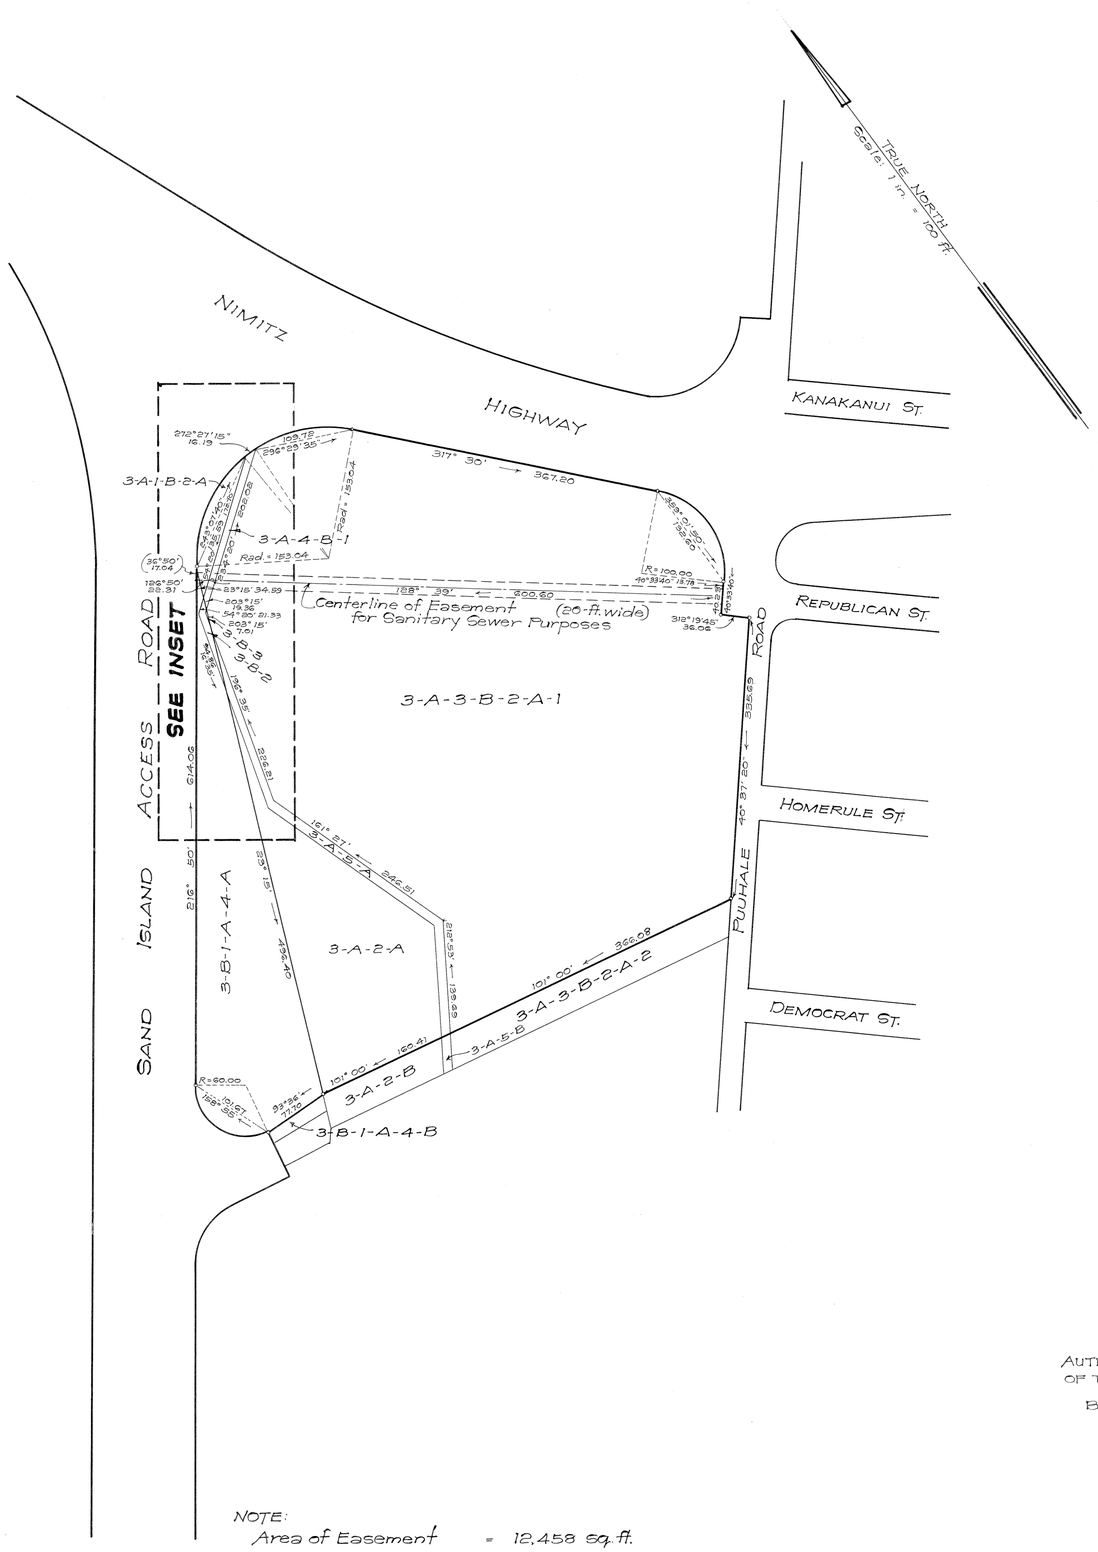

NOTE:
Area of Easement = 12,458 sq. ft.

LAND COURT

TERRITORY OF HAWAII

LAND COURT APPLICATION 258

DELINEATION OF EASEMENT
FOR SANITARY SEWER PURPOSES
OVER AND ACROSS THE FOLLOWING LOTS:
LOTS 3-A-1-B-2-A AND 3-A-4-B-1
AS SHOWN ON MAP 33
LOTS 3-B-1-A-4-A AND 3-A-3-B-2-A-1
AS SHOWN ON MAP 34

AT KALIHI, HONOLULU, OAHU, T. H.

233 Merchant St.
Honolulu, T. H.
January 27, 1958

R. M. TOWILL CORPORATION
By _____
Registered Professional Surveyor
Certificate Number 151

R. M. TOWILL
REGISTERED LAND SURVEYOR
No. 151
HAWAII, U.S.A.

OWNER: OAHU RAILWAY AND LAND COMPANY
Owner's Certificate of Title: 58,306

AUTHORIZED AND APPROVED BY ORDER OF THE JUDGE
OF THE LAND COURT DATED July 23, 1959
BY ORDER OF THE COURT:
_____
Asst. REGISTRAR OF THE LAND COURT

Filed July 15, 1959
Assistant Registrar

Tax Map Key: 1-2-20
5970-0-S

Parcel 3
Kapalama Interceptor Relief Sewer
Section IV

21" × 32" = 4.7 sq. ft.