MAP 54

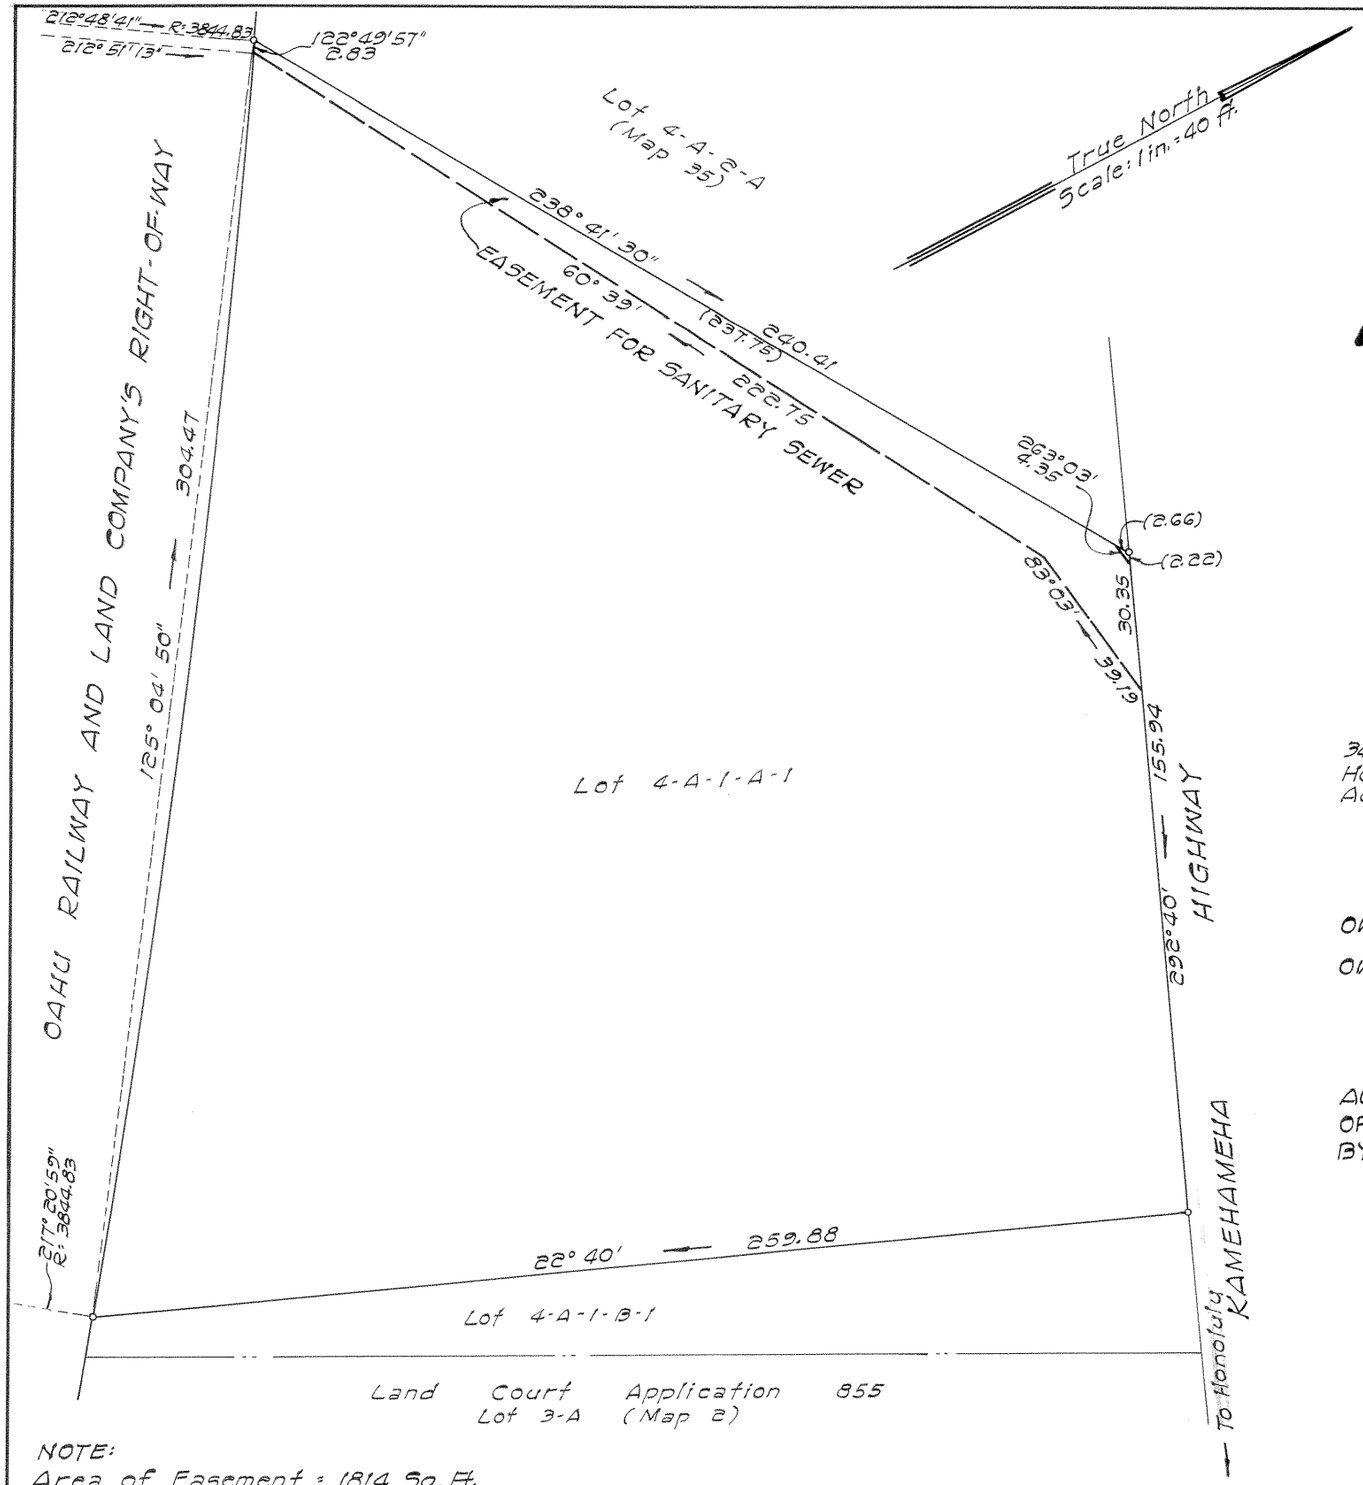

NOTE:
Area of Easement = 1814 Sq. Ft.

LAND COURT

STATE OF HAWAII

LAND COURT APPLICATION 258

DELINEATION OF EASEMENT
FOR SANITARY SEWER PURPOSES
OVER AND ACROSS LOT 4-A-1-A-1
AS SHOWN ON MAP 36
AT KALIHI, HONOLULU, OAHU, HAWAII

34 S. Beretania St.
Honolulu, Oahu, Hawaii
August 17, 1960

LARRY K. MATSUO
REGISTERED LAND SURVEYOR
No. 739
HAWAII, U.S.A.

PARK ENGINEERING, INC.
Engineers & Surveyors
BY: Larry K. Matsuo
Registered Professional Surveyor
Certificate No. 739-5

OWNER: Gaspro Limited
OWNER'S CERTIFICATE OF TITLE: 11,398

AUTHORIZED AND APPROVED BY ORDER OF THE JUDGE
OF THE LAND COURT DATED JUNE 6, 1962
BY ORDER OF THE COURT:
REGISTRAR OF THE LAND COURT

Filed June 5, 1962 Paul Ozloff

Tax Map Key: 1-2-19:3

PARCEL 6
KALIHI SEWER EXTENSION RELIEF
12-4-1-39

10" x 15" = 1.0 ¢