258

MAP 55

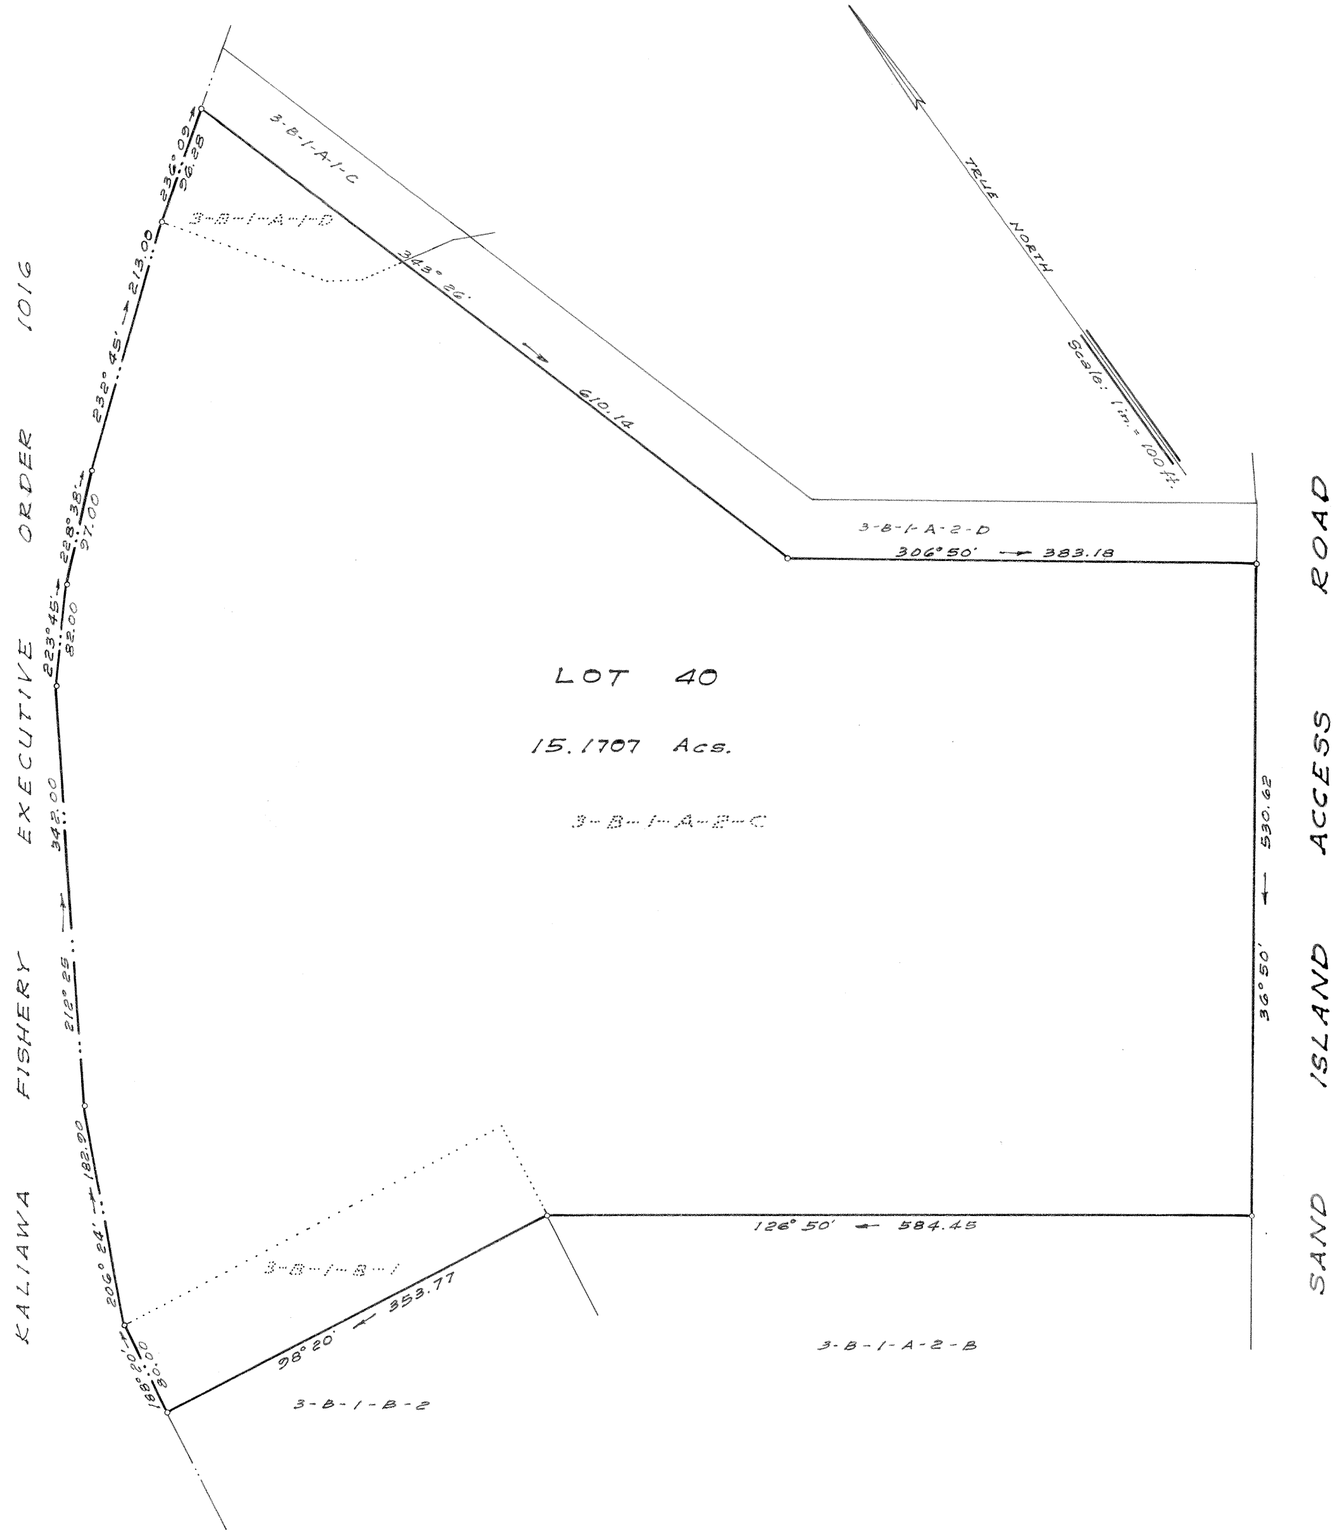

LAND COURT

STATE OF HAWAII

LAND COURT APPLICATION 258

CONSOLIDATION OF LOTS
3-B-1-A-1-D, 3-B-1-A-2-C, AND 3-B-1-B-1
AS SHOWN ON MAP 38
INTO LOT 40

AT KALIHI, HONOLULU, OAHU, HAWAII

August 6, 1962
338 Dillingham Building
Honolulu, Hawaii

JOHN CLINE MANN
REGISTERED LAND SURVEYOR
No. 574
HAWAII, U.S.A.

John Cline Mann
Registered Professional Surveyor
Certificate Number 574
Land Court Surveyor
Certificate Number 82

OWNER: DILLINGHAM CORPORATION
OWNER'S CERTIFICATE OF TITLE: 86,226

AUTHORIZED AND APPROVED BY ORDER OF THE
JUDGE OF THE LAND COURT DATED AUGUST 9, 1962
BY ORDER OF THE COURT.
REGISTRAR OF THE LAND COURT.

Filed August 7, 1962 Paul Cozloff

TAX MAP KEY 1-2-21:14
F.B.
C.B.

15" x 21" = 2.19 ft