258

MAP 67

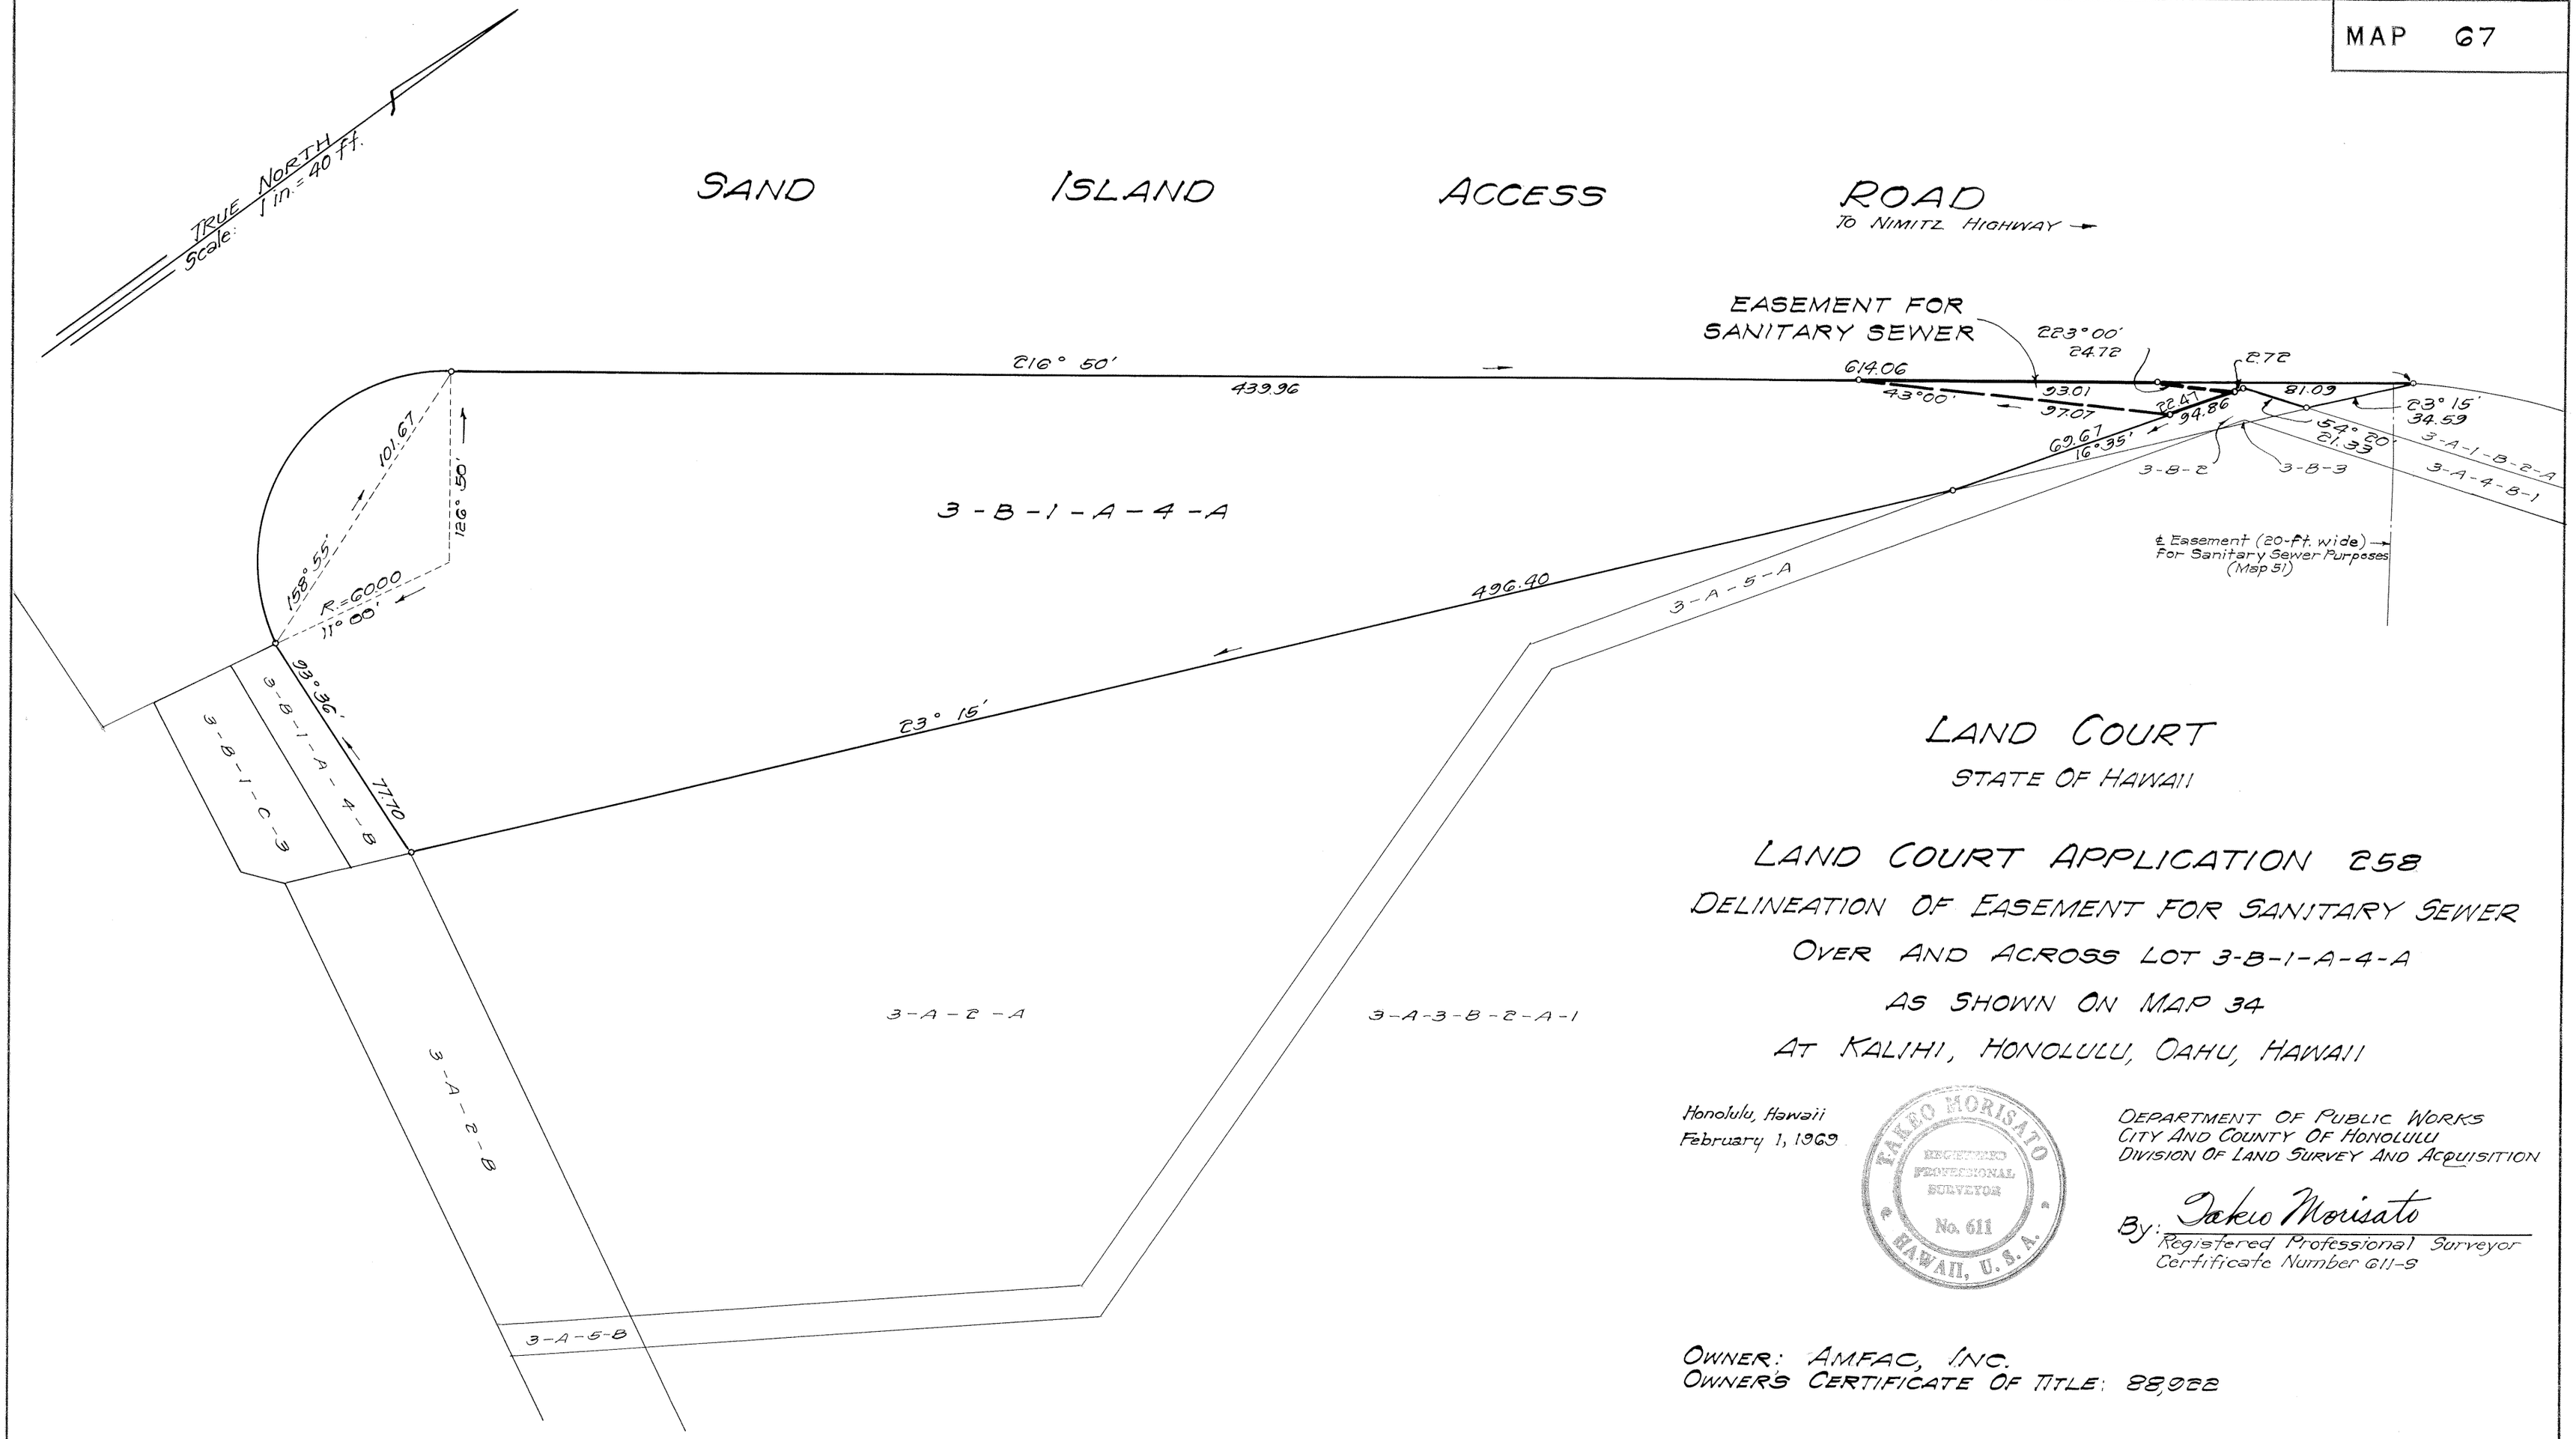

LAND COURT
STATE OF HAWAII

LAND COURT APPLICATION 258
DELINEATION OF EASEMENT FOR SANITARY SEWER
OVER AND ACROSS LOT 3-B-1-A-4-A
AS SHOWN ON MAP 34
AT KALIHI, HONOLULU, OAHU, HAWAII

Honolulu, Hawaii
February 1, 1969

TAKEO MORISATO
REGISTERED PROFESSIONAL SURVEYOR
No. 611
HAWAII, U.S.A.

DEPARTMENT OF PUBLIC WORKS
CITY AND COUNTY OF HONOLULU
DIVISION OF LAND SURVEY AND ACQUISITION

By: Takeo Morisato
Registered Professional Surveyor
Certificate Number 611-S

OWNER: AMFAC, INC.
OWNER'S CERTIFICATE OF TITLE: 88,022

AUTHORIZED AND APPROVED BY ORDER OF THE JUDGE
OF THE LAND COURT DATED: SEPTEMBER 22, 1969
BY ORDER OF THE COURT

James A. Smith
acting REGISTRAR OF THE LAND COURT

NOTE:
AREA OF EASEMENT = 609 Sq. Ft.

Filed Sept 5, 1969 Paul Ozloff dis

TAX MAP KEY: 1-2-20:2

Parcel 5
Kalihi Sewer Extension Reconstruction (6-13-1-200)

15" x 21" - 2.2 SQ. FT.