MAP 77

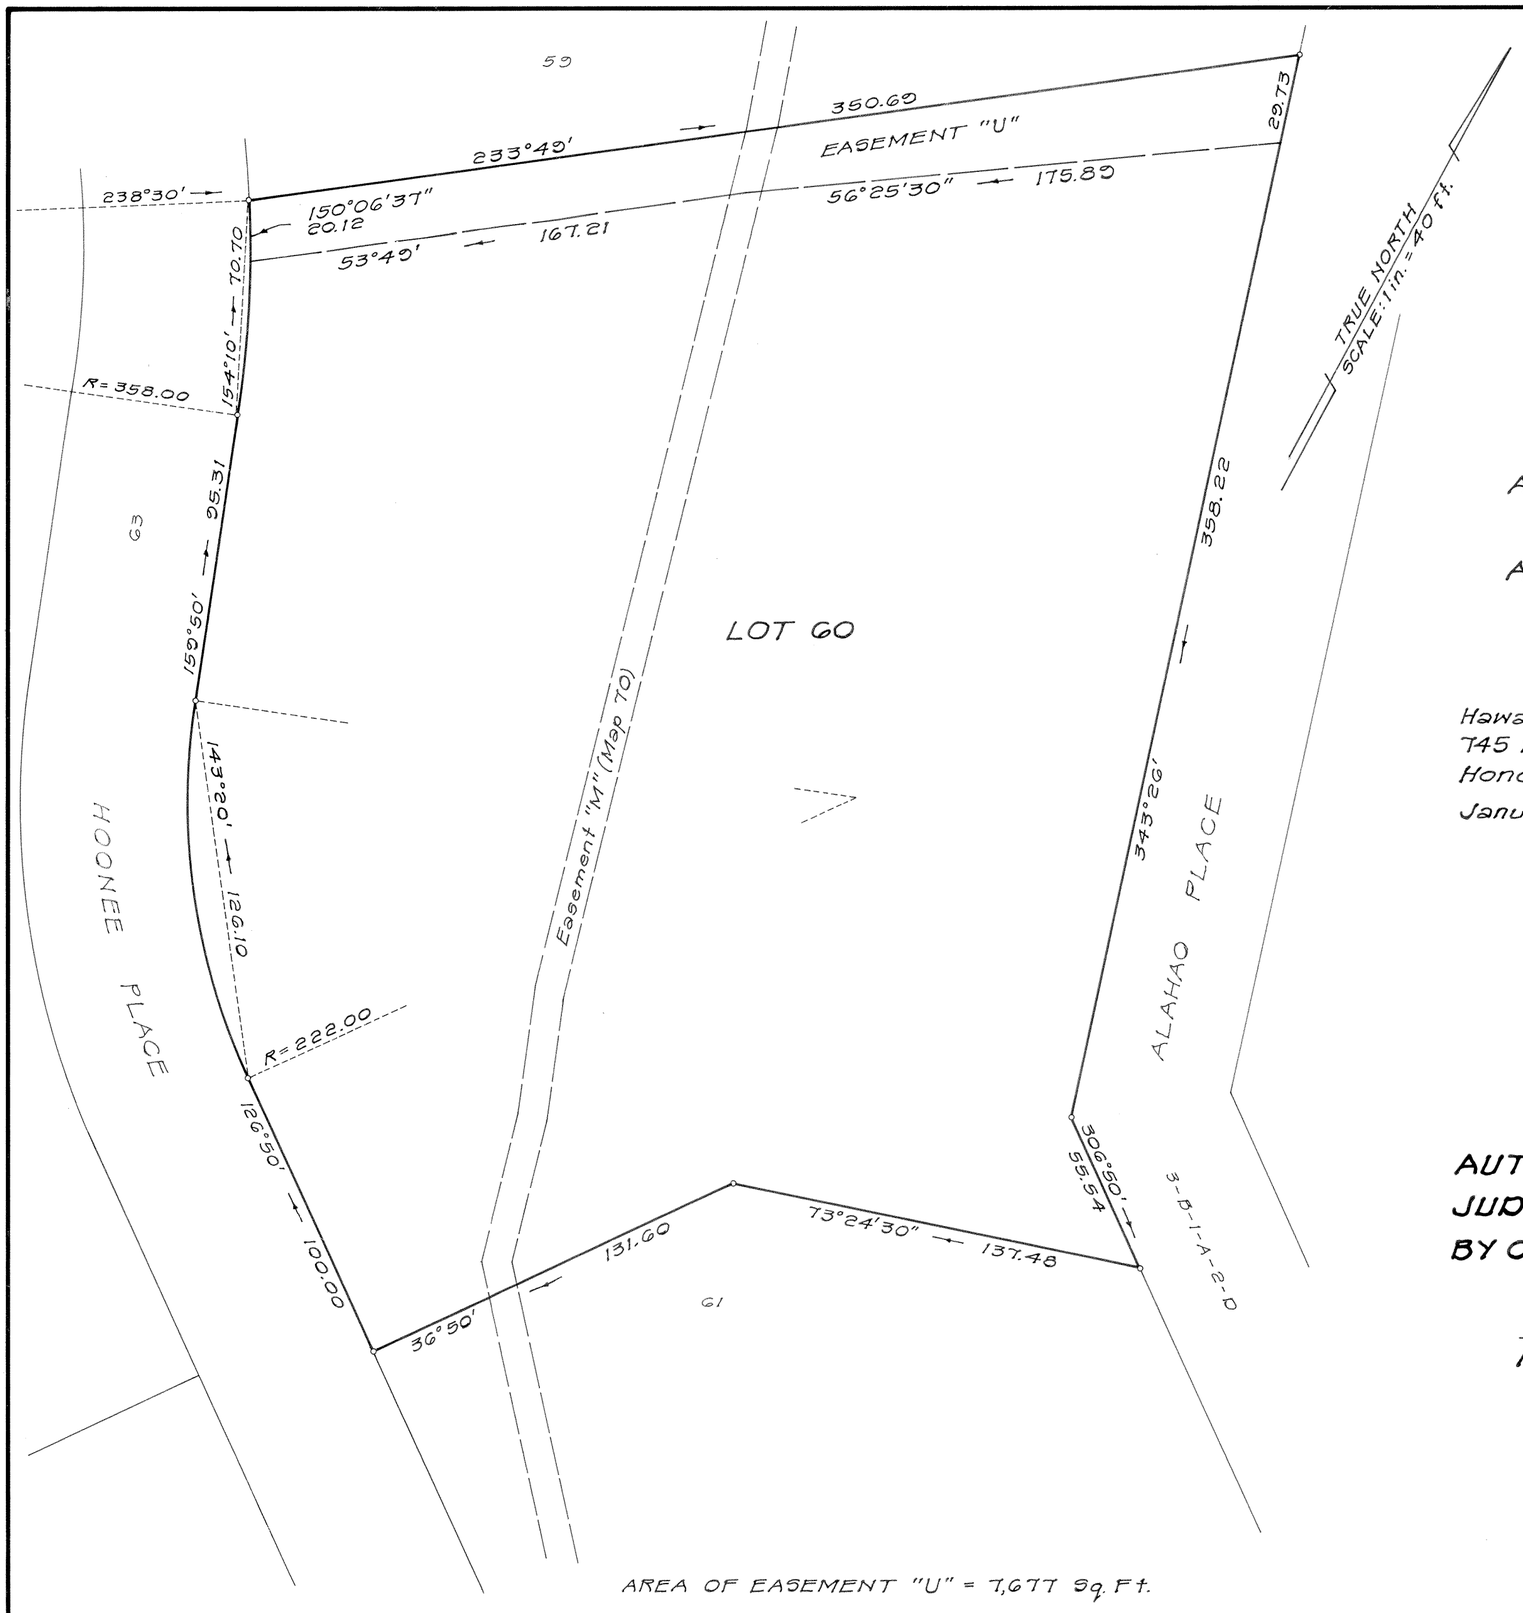

AREA OF EASEMENT "U" = 7,677 Sq. Ft.

LAND COURT

STATE OF HAWAII

LAND COURT APPLICATION 258

DESIGNATION OF EASEMENT "U"
AFFECTING LOT 60 AS SHOWN ON MAP 70
AND DELETION OF EASEMENT "N"
AFFECTING LOT 60 AS SHOWN ON MAP 70

AT KALIHI, HONOLULU, OAHU, HAWAII

Hawaii Building
745 Fort St. Suite 514
Honolulu, Hawaii
January 5, 1979

ROBERT W. CUNNINGHAM
REGISTERED PROFESSIONAL LAND SURVEYOR
No. 4188
HAWAII, U.S.A.

BELT, COLLINS & ASSOC.,
A Division of Lyon Assoc., Inc.

Robert W. Cunningham
Registered Professional Surveyor
Certificate Number 4188 S
Registered Land Court Surveyor
Certificate Number 183

OWNER: OCEANIC PROPERTIES, INC.
OWNER'S CERTIFICATE OF TITLE: 200965

AUTHORIZED AND APPROVED BY ORDER OF THE JUDGE OF THE LAND COURT DATED MARCH 1, 1979
BY ORDER OF THE COURT

James A. Smith
REGISTRAR OF THE LAND COURT

Filed February 23, 1979 Paul G. Griffith chief

Tax Map Key: 1-2-21:32

15" x 21" = 2.2 Sq. Ft.