MAP 11

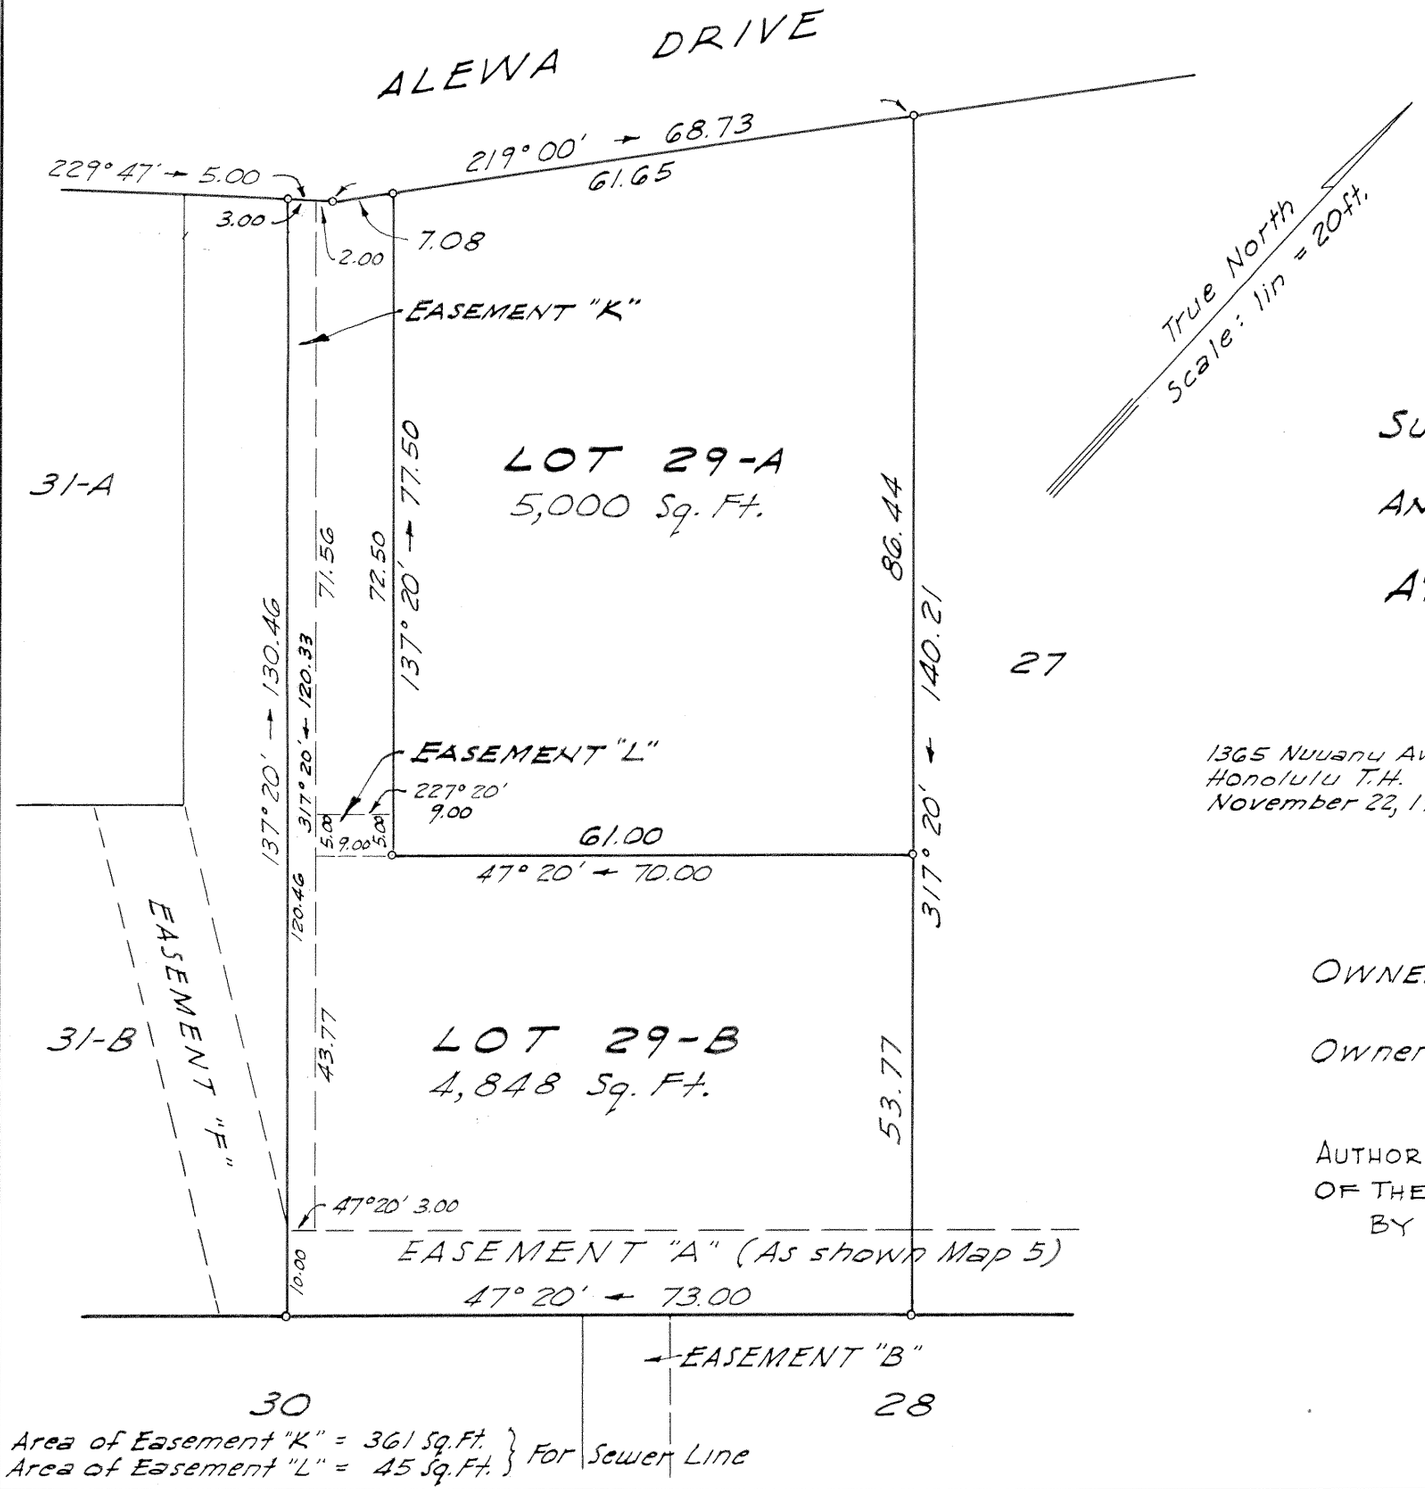

Area of Easement "K" = 361 Sq. Ft. } For Sewer Line
Area of Easement "L" = 45 Sq. Ft. }

Tax Map Key: 1-8-17

LAND COURT

TERRITORY OF HAWAII

LAND COURT APPLICATION 261

SUBDIVISION OF LOT 29 AS SHOWN ON MAP 5
INTO LOTS 29-A AND 29-B
AND DESIGNATION OF EASEMENTS "K" AND "L"
OVER AND ACROSS LOT 29-B
AT PUUNUI, HONOLULU, OAHU, T. H.

HENRY H. CHUNG
REGISTERED LAND SURVEYOR NO. 255-S
HAWAII, U.S.A.

1365 Nuuanu Ave.
Honolulu T.H.
November 22, 1954

Henry H Chung
Registered Professional Surveyor
Certificate 255 E

OWNER: Lawrence Kon Lim Kong and Ramona Lee Kong

Owner's Certificate of Title: 50,951

AUTHORIZED AND APPROVED BY ORDER OF THE JUDGE
OF THE LAND COURT DATED DECEMBER 28, 1954
BY ORDER OF THE COURT

P. Donald Allen
REGISTRAR OF THE LAND COURT

Filed Dec. 22, 1954
P. Donald Allen
Registrar

10" x 15" = 1 Sq. Ft.