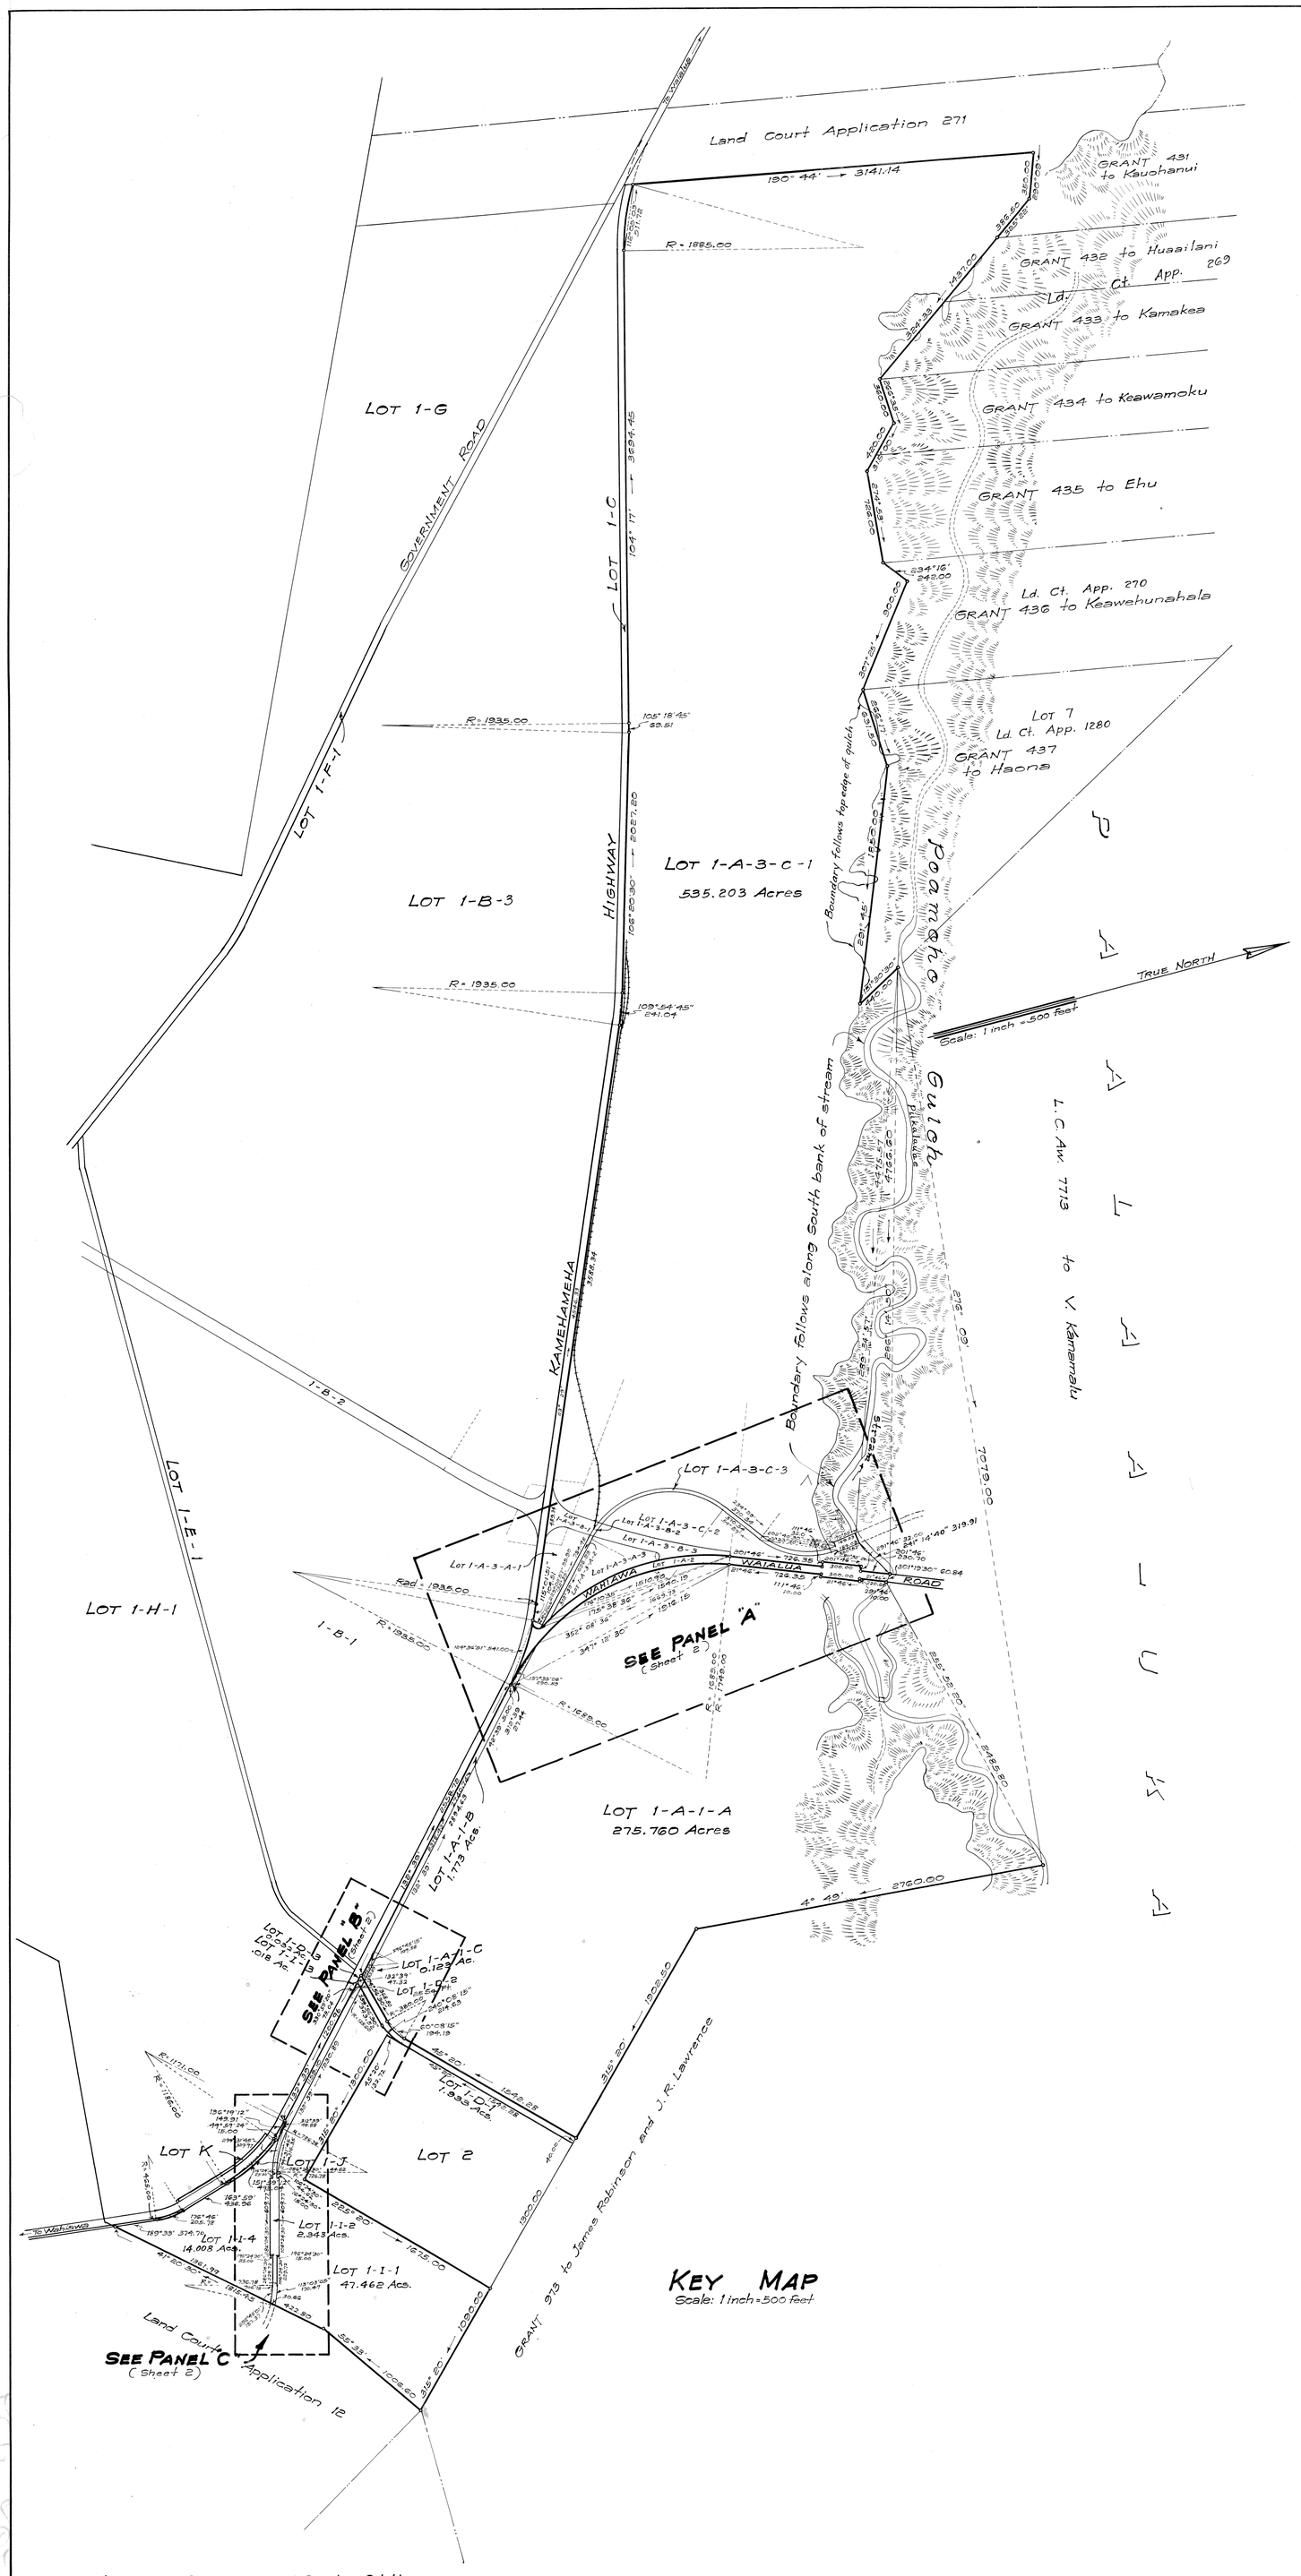

KEY MAP

Scale: 1 inch = 500 feet

LAND COURT

TERRITORY OF HAWAII

LAND COURT APPLICATION 262

SUBDIVISION OF LOT 1-A-1 (MAP 3)
INTO LOTS 1-A-1-A, 1-A-1-B AND 1-A-1-C
~~SUBDIVISION OF LOT 1-A-2 (MAP 3)~~
~~INTO LOTS 1-A-2-A, 1-A-2-B AND 1-A-2-C~~
SUBDIVISION OF LOT 1-A-3-A (MAP 4)
INTO LOTS 1-A-3-A-1, 1-A-3-A-2 AND 1-A-3-A-3
SUBDIVISION OF LOT 1-A-3-B (MAP 4)
INTO LOTS 1-A-3-B-1, 1-A-3-B-2 AND 1-A-3-B-3
SUBDIVISION OF LOT 1-A-3-C (MAP 4)
INTO LOTS 1-A-3-C-1, 1-A-3-C-2 AND 1-A-3-C-3
SUBDIVISION OF LOT 1-D (MAP 2)
INTO LOTS 1-D-1, 1-D-2 AND 1-D-3
SUBDIVISION OF LOT 1-I (MAP 2)
INTO LOTS 1-I-1, 1-I-2, 1-I-3 AND 1-I-4

LANDS IN WAHIAWA AND KEMOO, WAIALUA, OAHU, T.H.

Scale: 1 inch = 500 feet

The above mentioned maps referred to by numbers are filed in the Office of the Assistant Registrar of the Land Court.

419 S.M. Damon Bldg.
Honolulu, T.H.
September 23, 1943

FRED E. HARVEY
REGISTERED LAND SURVEYOR
No. 79
HAWAII, U.S.A.

Fred. E. Harvey
Surveyor and Maker of Plan
Registered Certificate 79-ES
Associated with
WRIGHT, HARVEY AND WRIGHT

OWNER OF LOTS 1-A-1-A, 1-A-1-B, 1-A-1-C, 1-A-3-A-1, 1-A-3-A-2, 1-A-3-A-3, 1-A-3-B-1, 1-A-3-B-2, 1-A-3-B-3, 1-A-3-C-1, 1-A-3-C-2, 1-A-3-C-3, 1-D-1, 1-D-2, 1-D-3, 1-I-1, 1-I-2, 1-I-3 AND 1-I-4.

HAWAIIAN TRUST COMPANY, LIMITED, Trustee
Under the Will and of the Estate of
George Galbraith, deceased

Vice President

Vice President

Owner's Certificate of Title: 11437

I hereby certify that the map hereon being a subdivision of Land Court Application 262, as herein entitled, has been examined and checked as to form and mathematical correctness and that it has been approved by Order of the Judge of the Land Court dated March 13, 1944.

Honolulu, T.H.
March 13, 1944.

A. LESTER MARKS
Surveyor, Territory of Hawaii

By: Robert D. King
Principal Cadastral Engineer

Filed Feb. 12, 1944
Abraham W. Akana
Assistant Registrar

For rights-of-way, if any, see certificate of title.
Also see petition for subdivision.

SHEET NO. 1 OF 2 SHEETS

Tax Map Key: 6-5-02-10 and 7-1-01-3 and 5

36" x 42" = 10.5 sq. ft.