262

MAP 7

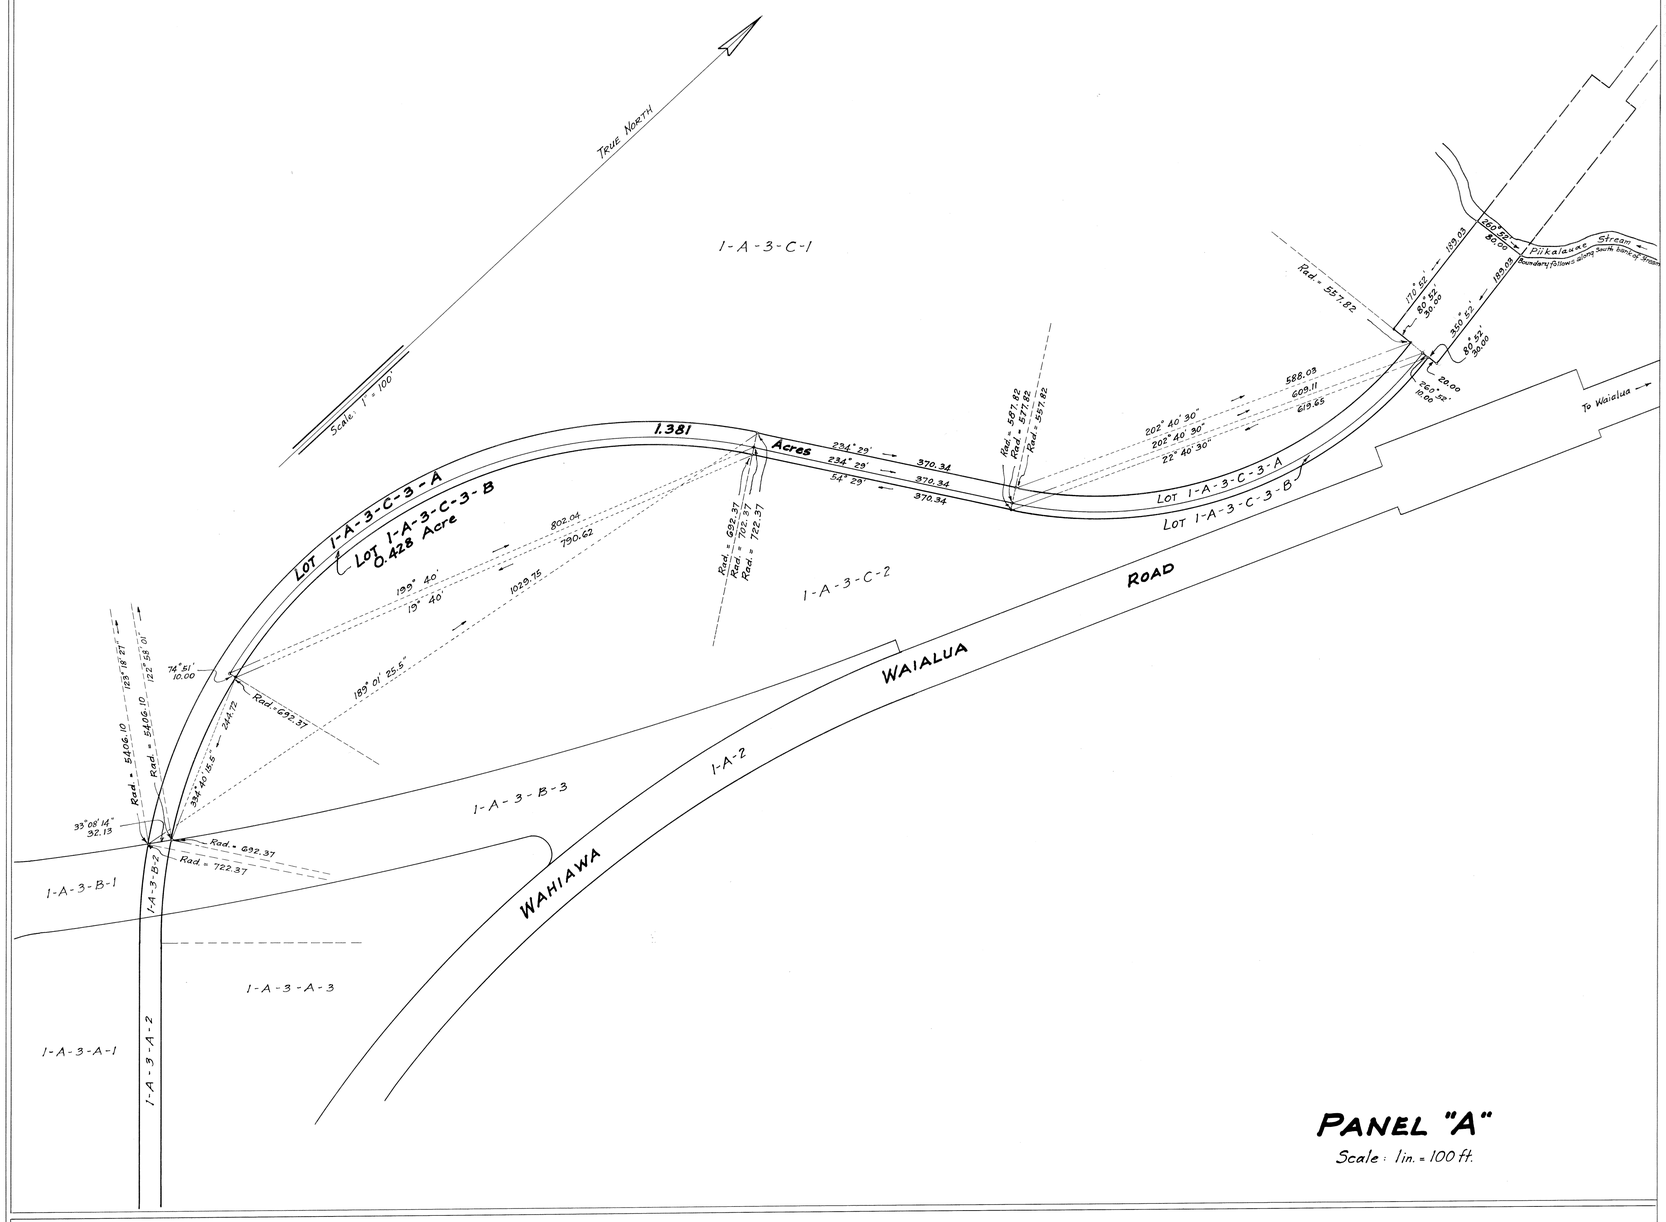

PANEL "A"

Scale: 1 in. = 100 ft.

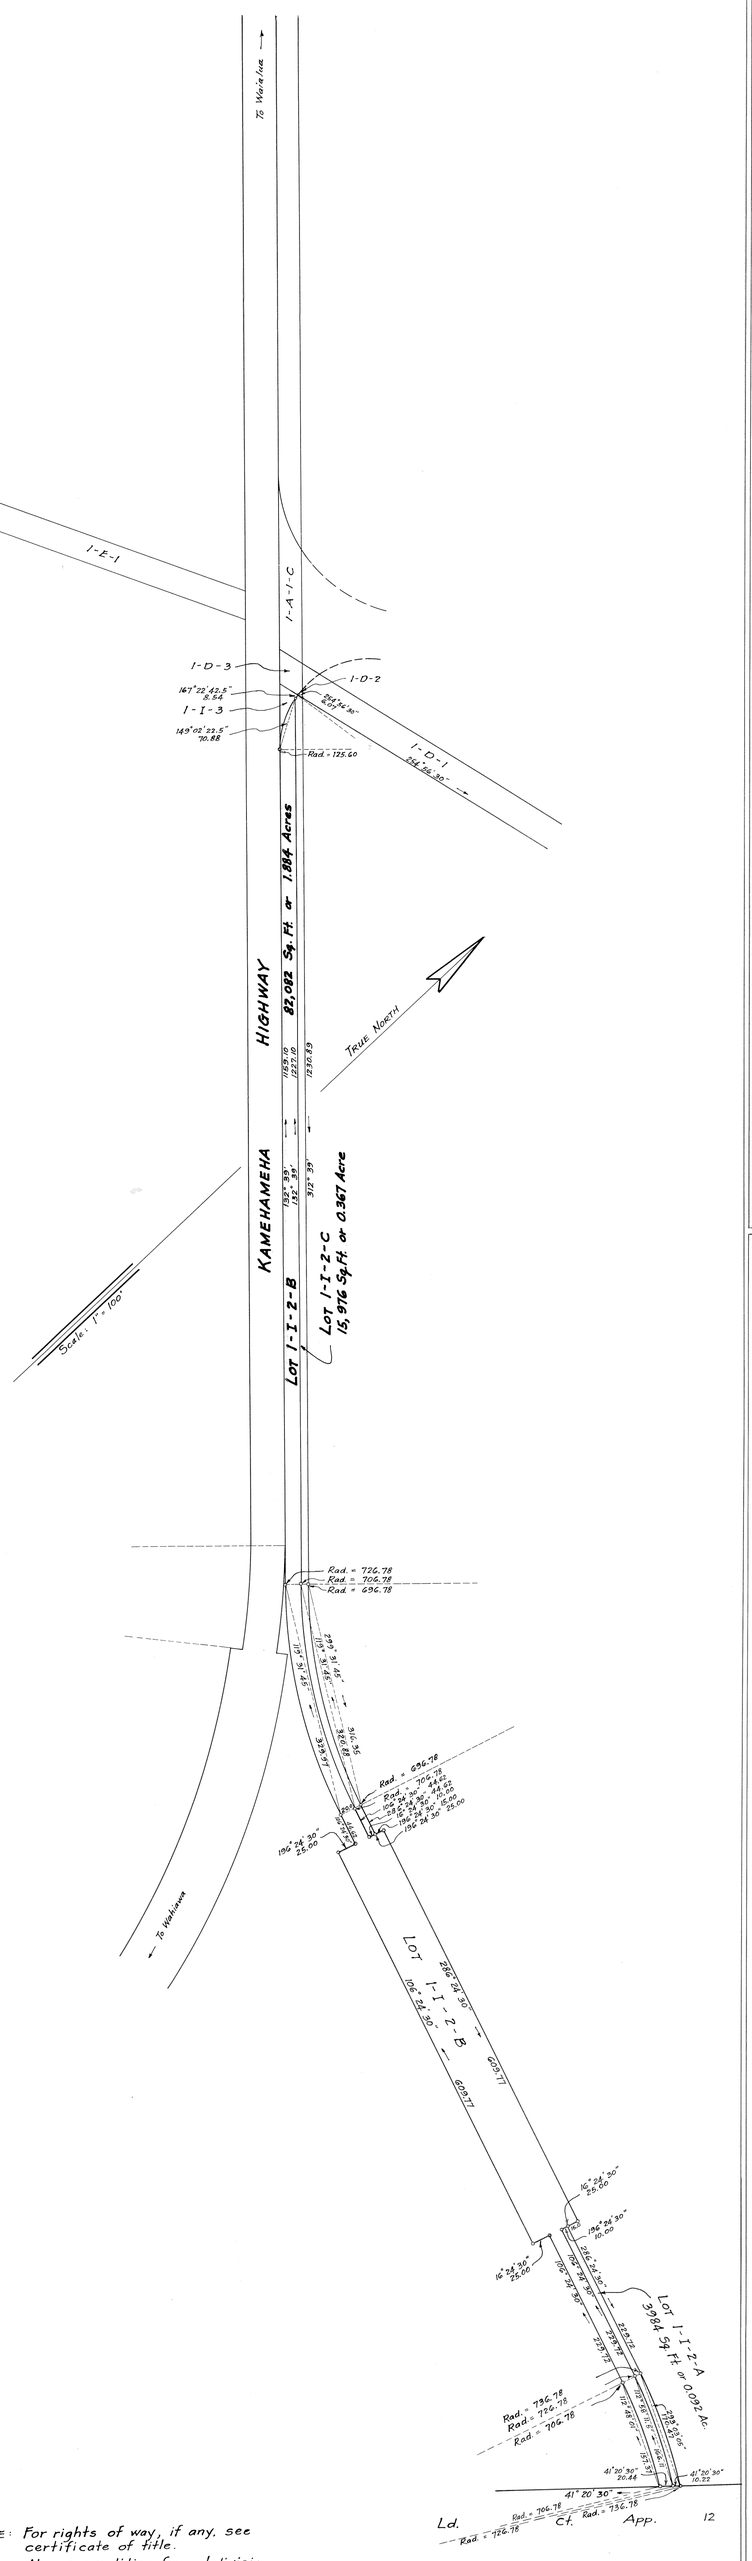

NOTE: For rights of way, if any, see certificate of title.
Also see petition for subdivision.

PANEL "B"

Scale: 1 in. = 100 ft.

LAND COURT

TERRITORY OF HAWAII

SUBDIVISION OF LOTS 1-A-3-C-3 AND 1-I-2
OF LAND COURT APPLICATION 262
AS SHOWN ON MAP 6 FILED IN THE OFFICE OF THE
ASSISTANT REGISTRAR OF THE LAND COURT
INTO LOTS 1-A-3-C-3-A, 1-A-3-C-3-B, 1-I-2-A, 1-I-2-B AND 1-I-2-C
LANDS IN WAHIAWA AND KEMOO, WAIALUA, OAHU, T. H.

Scale: 1 in. = 100 ft.

419 S. M. Damon Bldg.
Honolulu, T. H.
November 15, 1944

FRED E. HARVEY
REGISTERED LAND SURVEYOR
No. 79
HAWAII, U.S.A.

Fred. E. Harvey
Surveyor and Maker of Plan
Registered Certificate 79-E.S.
Associated with
WRIGHT, HARVEY AND WRIGHT

OWNER: HAWAIIAN TRUST COMPANY, LTD, Trustee
Under the Will and of the Estate of George Galbraith, deceased.

HEEN & KAI
by Ernest R. Kai
Attorneys for Applicant

Owner's Certificate of Title: 11,437

I hereby certify that the map hereon being a Subdivision of Land Court Application 262, as herein entitled, has been examined and checked as to form and mathematical correctness and that it has been approved by Order of the Judge of the Land Court dated November 24, 1944.

Honolulu, T. H.
November 24, 1944.

A. LESTER MARKS
Surveyor, Territory of Hawaii

By: Robert D. King
Principal Cadastral Engineer

Filed Nov. 21, 1944
Abraham W. Akana
Assistant Registrar

36" X 42" = 10.5 ft

Tax Map Key: 6-5-02-10 and 7-1-01-3 and 5