MAP 13

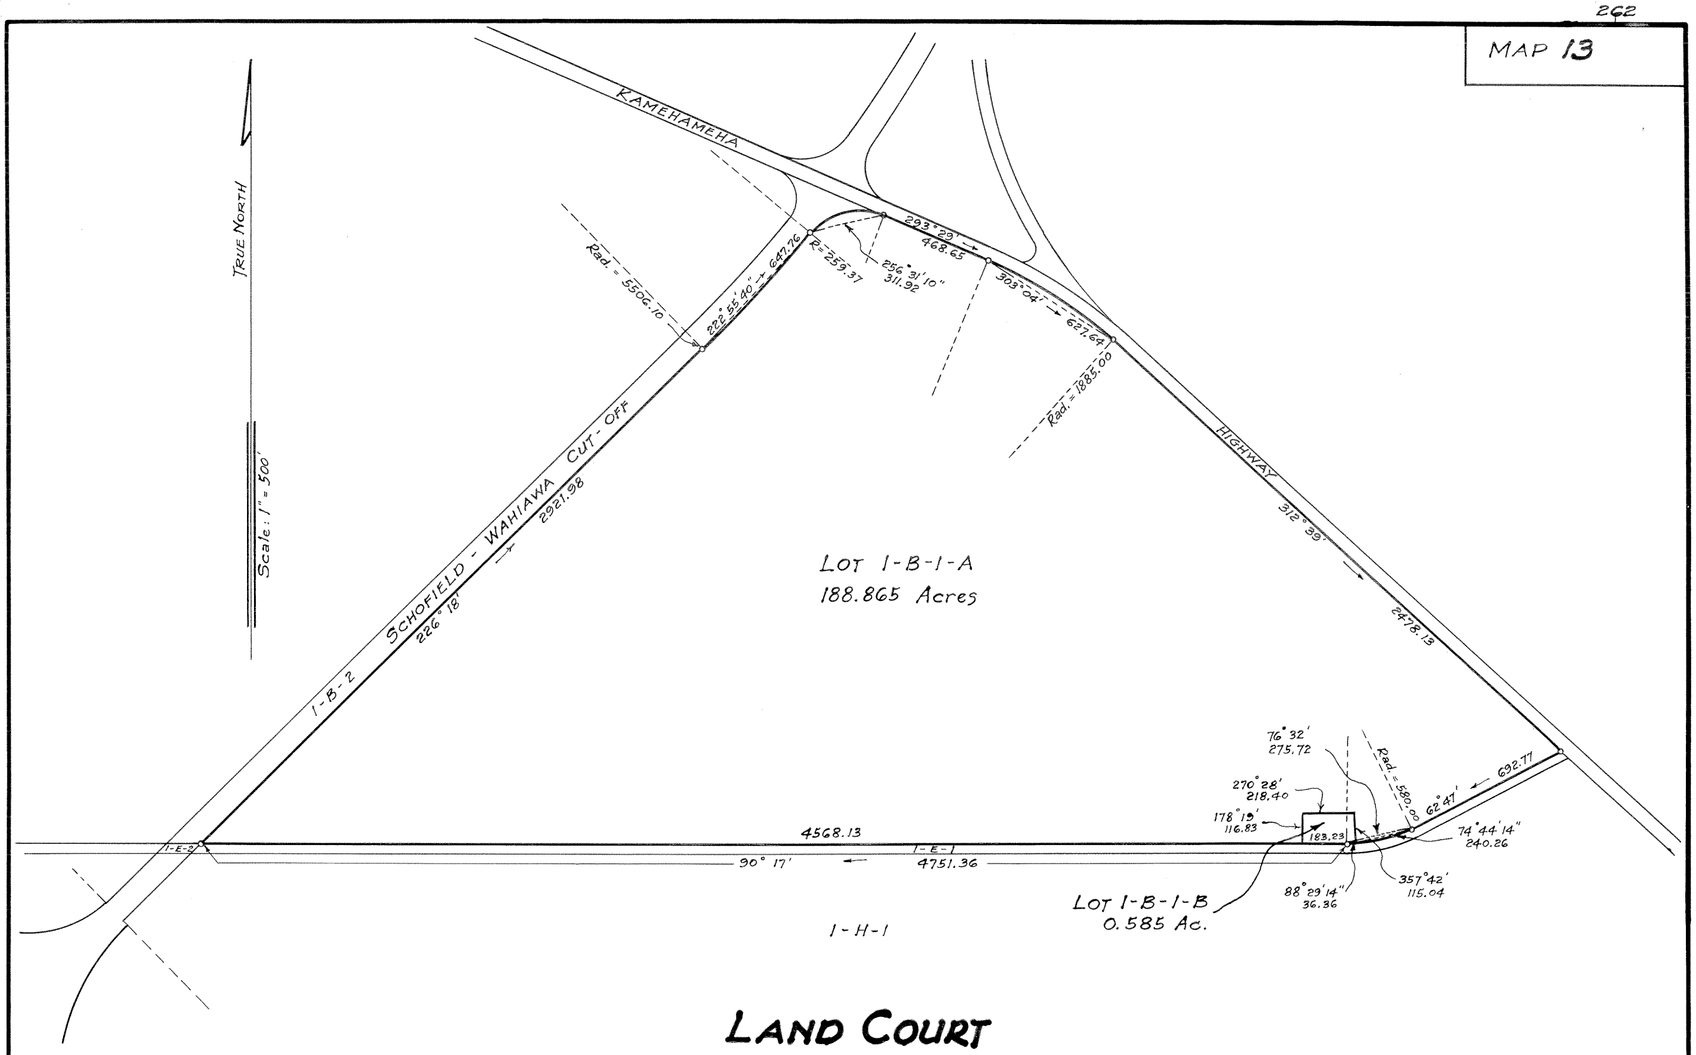

LAND COURT
TERRITORY OF HAWAII

LAND COURT APPLICATION 262

SUBDIVISION OF LOT 1-B-1 AS SHOWN ON MAP 4
INTO LOTS 1-B-1-A AND 1-B-1-B
AT WAHIAWA AND KEMOO, WAIALUA, OAHU, T. H.

419 S.M. Damon Bld'g.
Honolulu, T. H.
May 13, 1946

FRED E. HARVEY
REGISTERED LAND SURVEYOR
No. 79
HAWAII, U.S.A.

Fred. E. Harvey
Surveyor and Maker of Plan
Registered Certificate 79-E.S.

OWNER: Hawaiian Trust Company, Limited, Trustee under the Will and of the Estate of George Galbraith, deceased.

Owner's Certificate of Title: 11,437

AUTHORIZED AND APPROVED BY ORDER OF THE JUDGE
OF THE LAND COURT DATED OCTOBER 9, 1946

BY ORDER OF THE COURT Abraham W. Akana
Ass't. REGISTRAR OF THE LAND COURT

Filed Sept. 9. 1946
Abraham W. Akana
Assistant Registrar

Tax Map Key: 6-5-02

15" x 21" = 2.2 ¢

1 Wp.