MAP 15

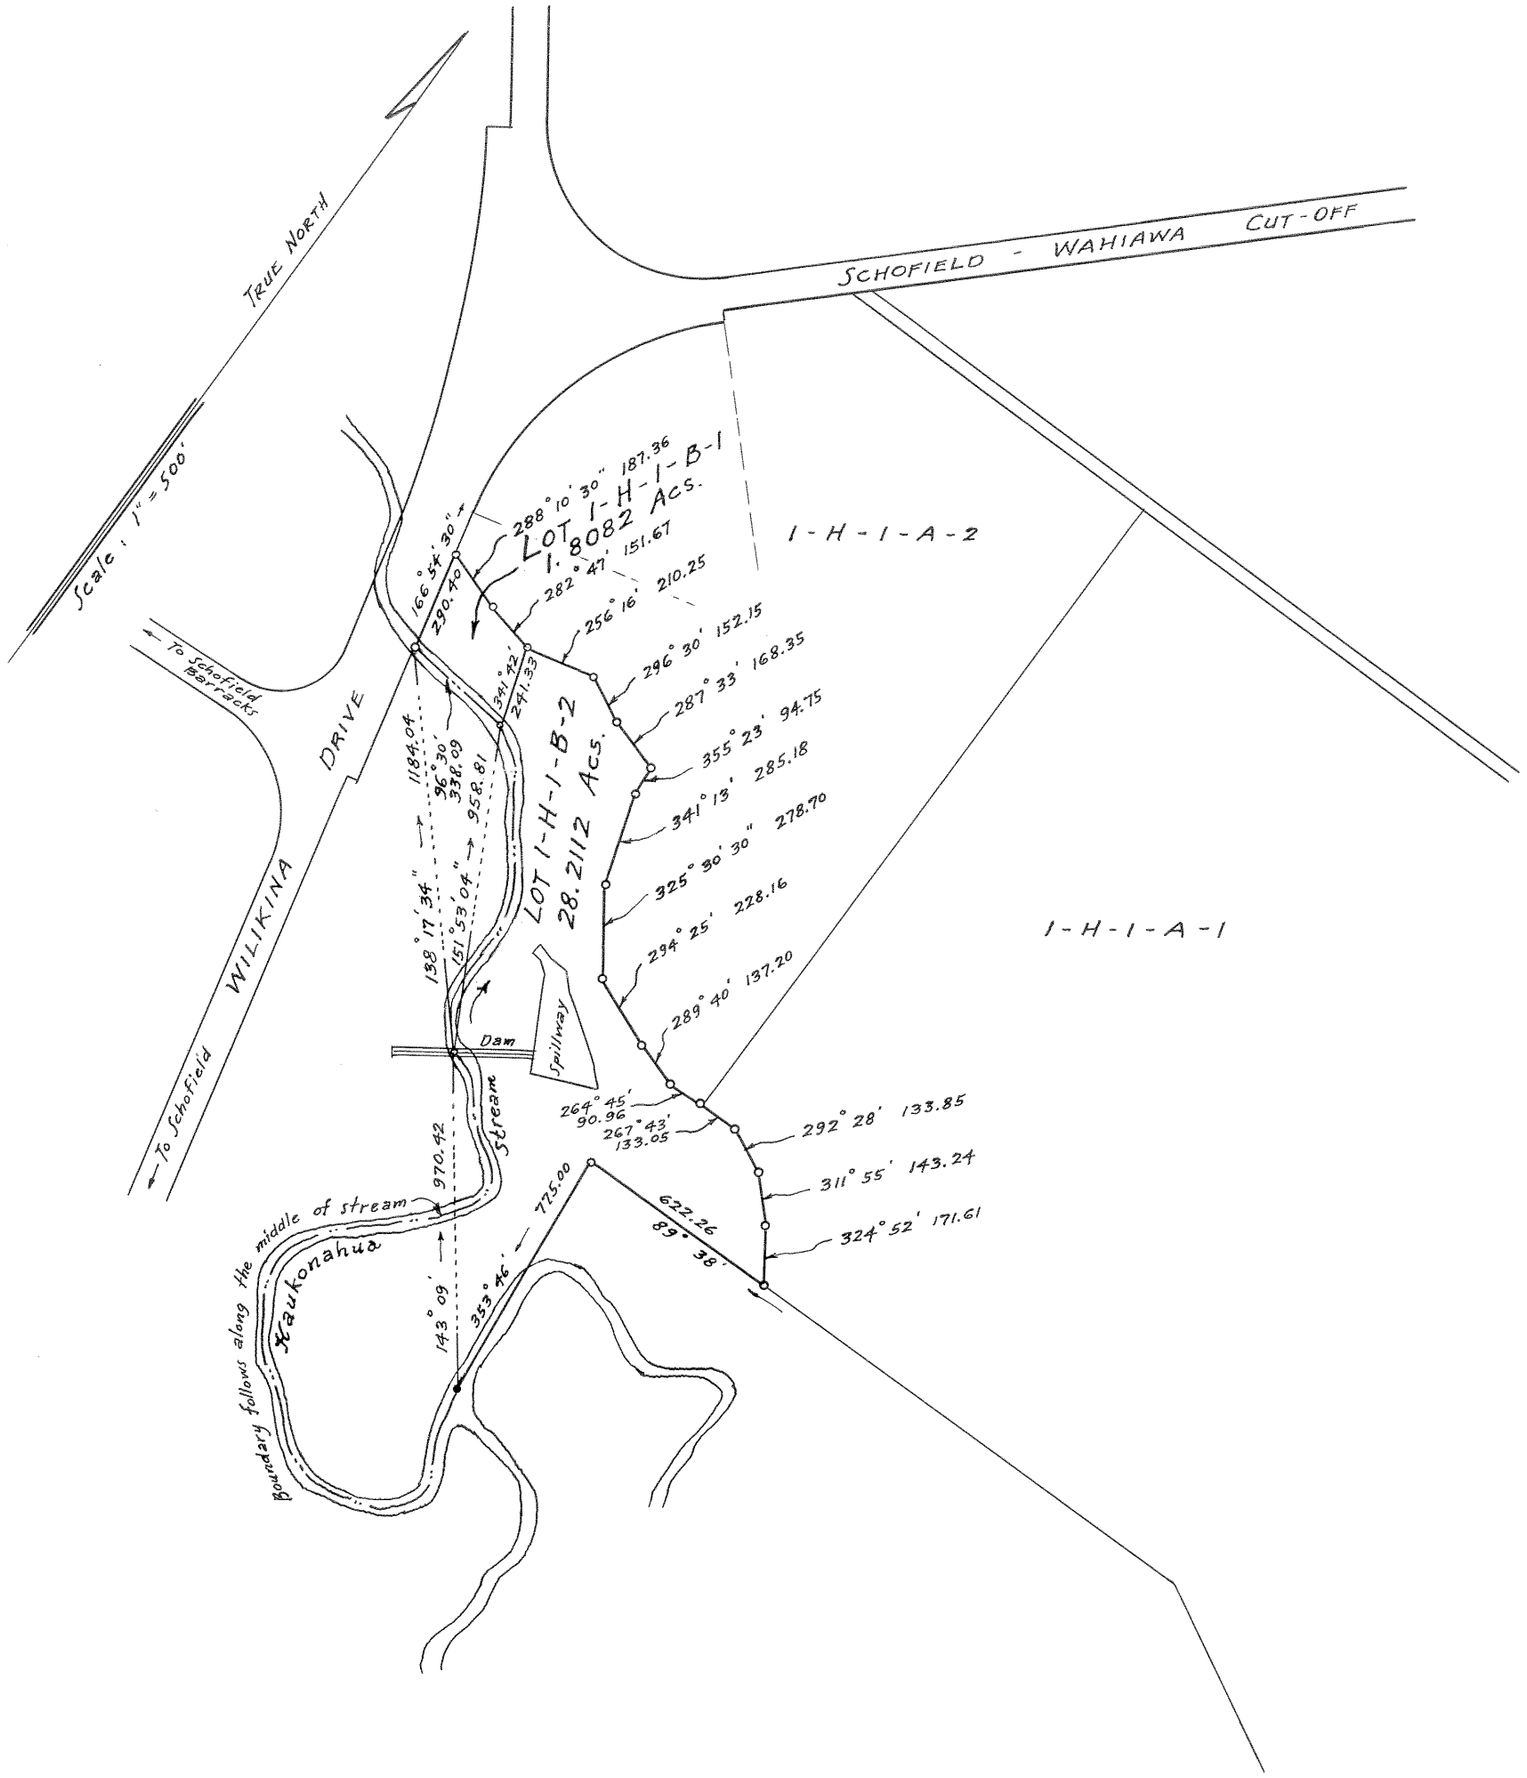

LAND COURT
TERRITORY OF HAWAII

LAND COURT APPLICATION 262

SUBDIVISION OF LOT 1-H-1-B
AS SHOWN ON MAP 10
INTO LOTS 1-H-1-B-1 AND 1-H-1-B-2
AT WAHIAWA AND KEMOO, OAHU, T. H.

419 S. M. Damon Bldg.
Honolulu, T. H.
September 19, 1952

FRED E. HARVEY
REGISTERED LAND SURVEYOR
No. 79
HAWAII, U.S.A.

Fred. E. Harvey
Surveyor and Maker of Plan
Registered Certificate 79-E.S.

OWNER: HAWAIIAN TRUST COMPANY, LIMITED, Trustee Under the Will and of the Estate of George Galbraith, Deceased.

Owner's Certificate of Title: 36,479

AUTHORIZED AND APPROVED BY ORDER OF THE JUDGE OF THE LAND COURT DATED: MARCH 11, 1953

BY ORDER OF THE COURT: P. H. Mullaney
REGISTRAR OF THE LAND COURT

Filed Feb 25 1953
P. H. Mullaney Registrar

Tax Map Key: 7-1-01

15" x 21" = 2.2 ¢