MAP 17

LAND COURT

TERRITORY OF HAWAII

LAND COURT APPLICATION 262

DESIGNATION OF EASEMENT "A"
OVER AND ACROSS LOTS 1-I-1-A, 1-I-1-D, 1-I-1-F-2
1-I-2-B-1, 1-I-2-C AND 1-I-4-A
AS SHOWN ON MAPS 7, 10 AND 16

AT WAHIAWA AND KEMOO, WAIALUA, OAHU, T. H.

233 Merchant St.
Honolulu, T. H.
February 23, 1954

R. M. TOWILL
REGISTERED LAND SURVEYOR No. 151
HAWAII, U.S.A.

Registered Professional Surveyor
Certificate No. 151

OWNER: HAWAIIAN TRUST COMPANY, LIMITED, Trustee
Under the Will and of the Estate of
George Galbraith, deceased

Owner's Certificate of Title: 36,479

AUTHORIZED AND APPROVED BY ORDER OF THE JUDGE
OF THE LAND COURT DATED: MAY 14, 1954

BY ORDER OF THE COURT

REGISTRAR OF THE LAND COURT

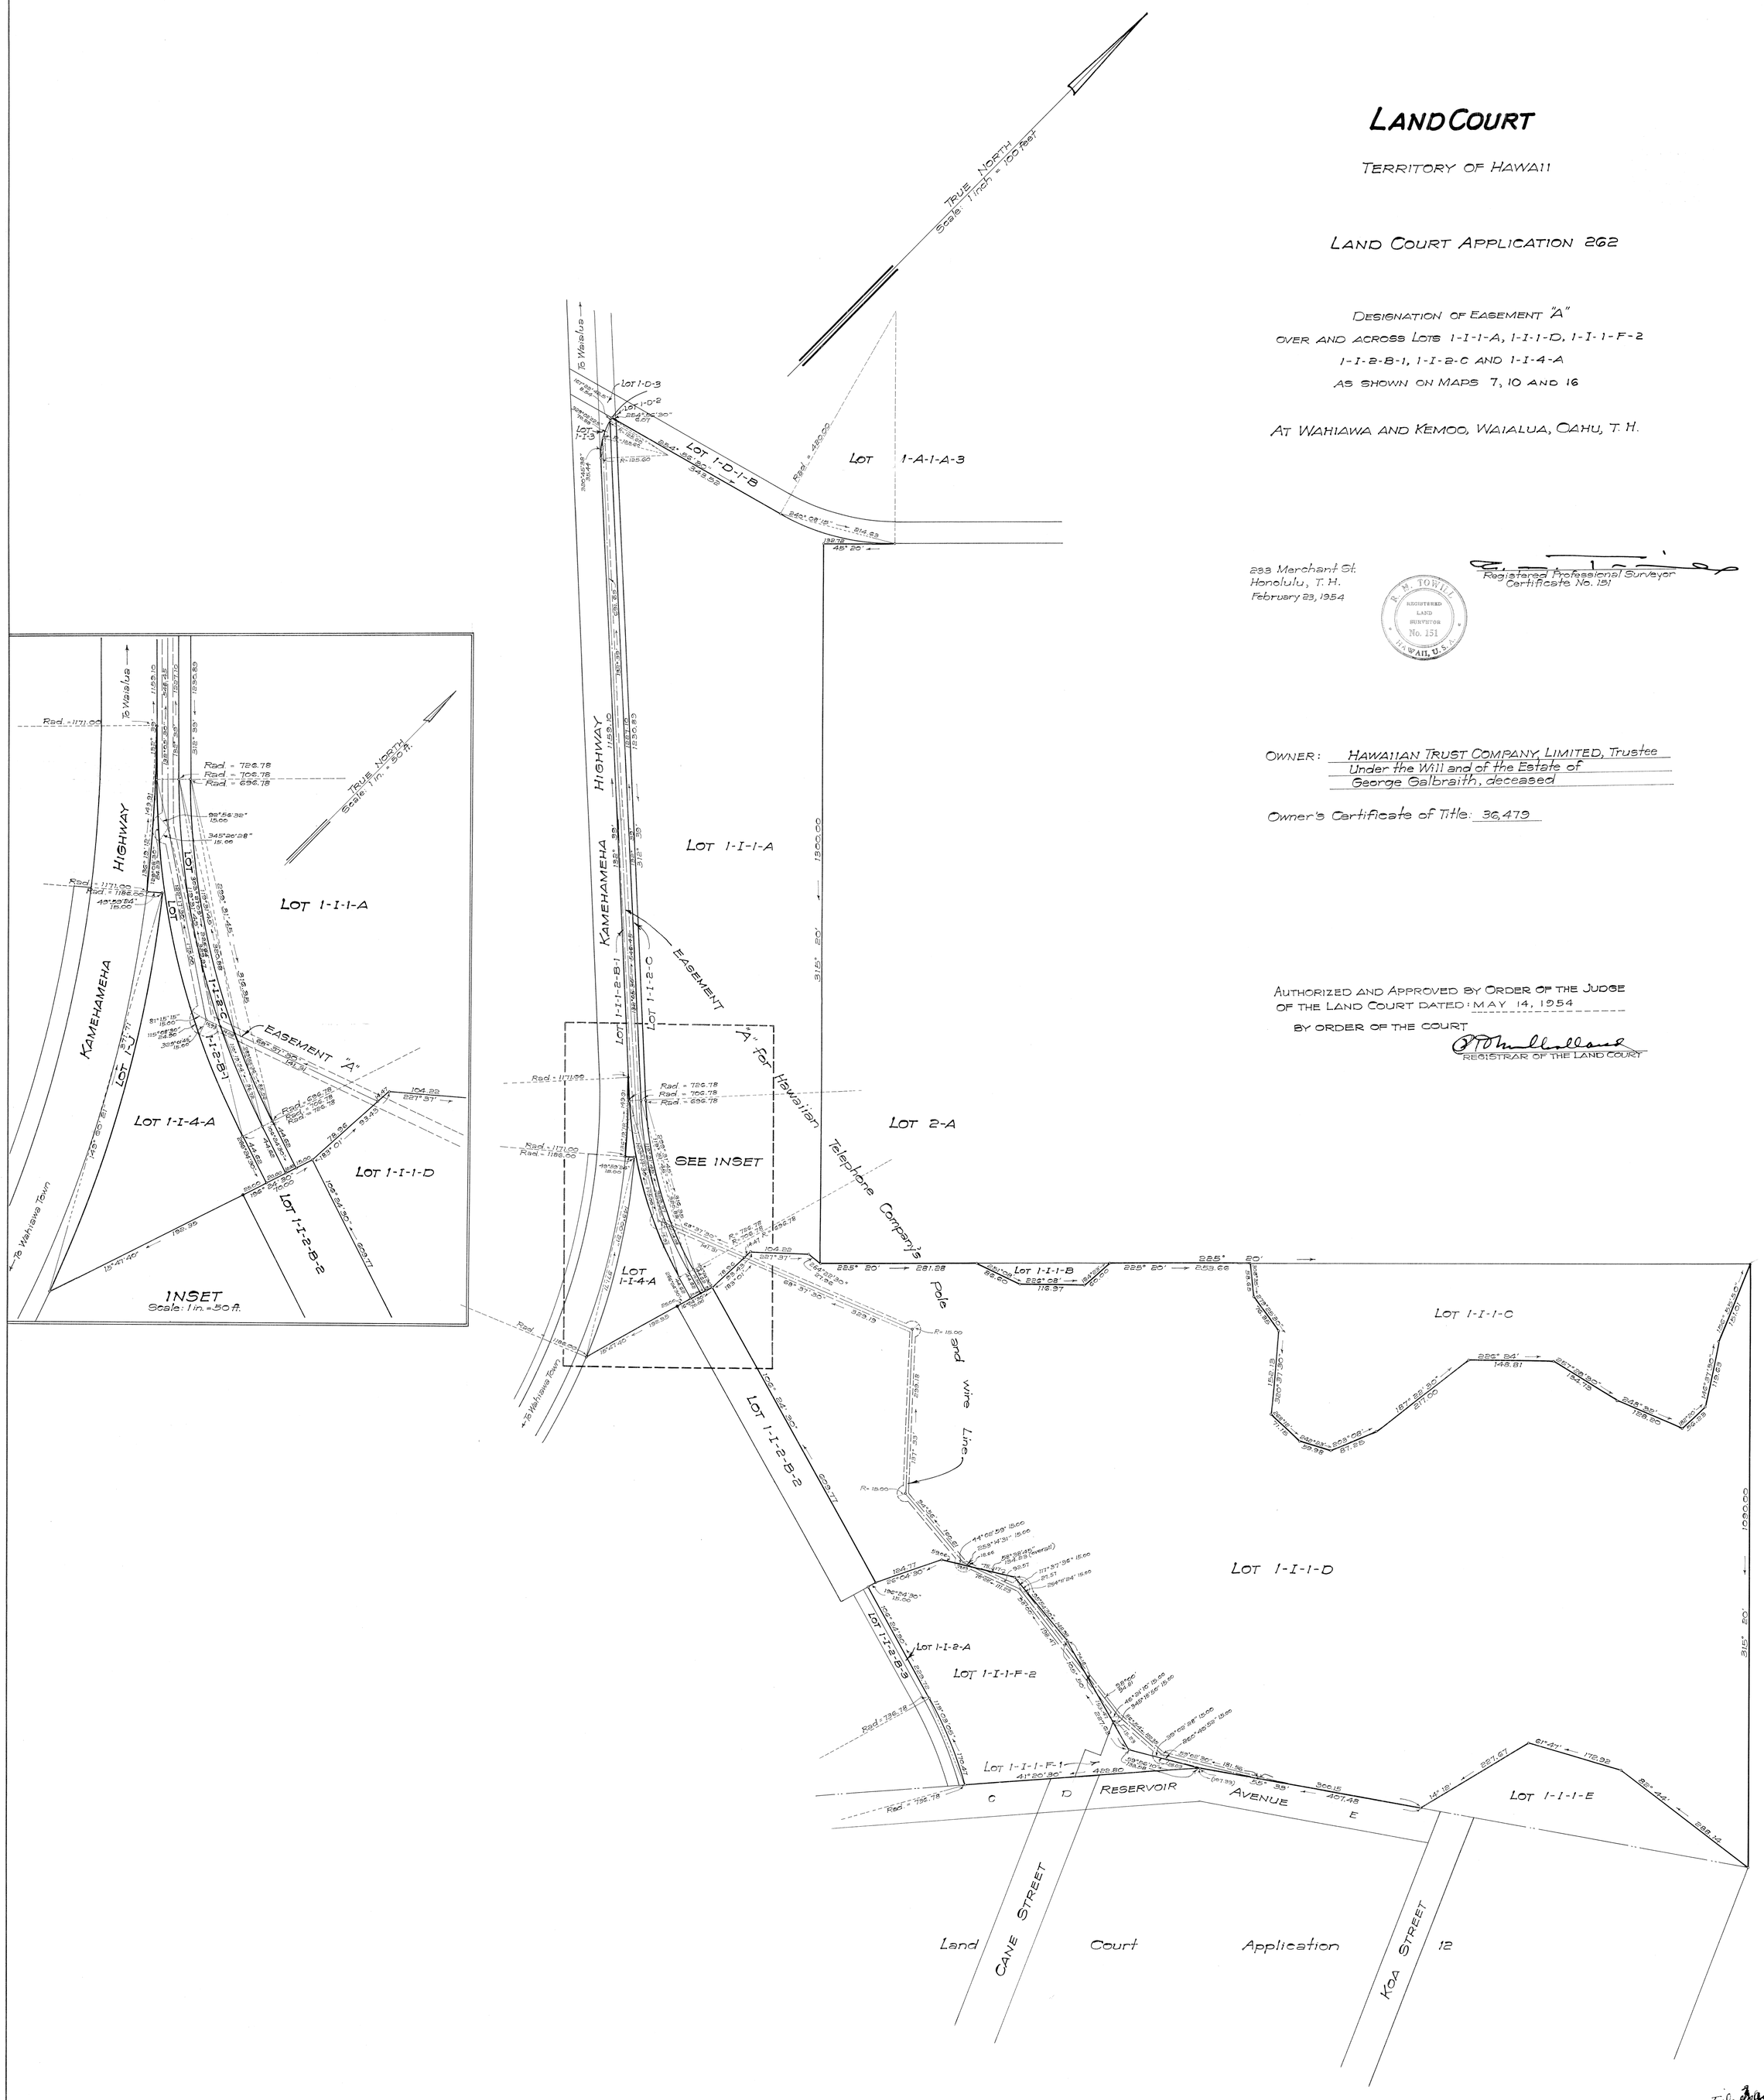

Filed May 14 1954
Registrar

Tax Map Key: 7-1-01
3817

36" X 42" = 10.50 sq.ft.