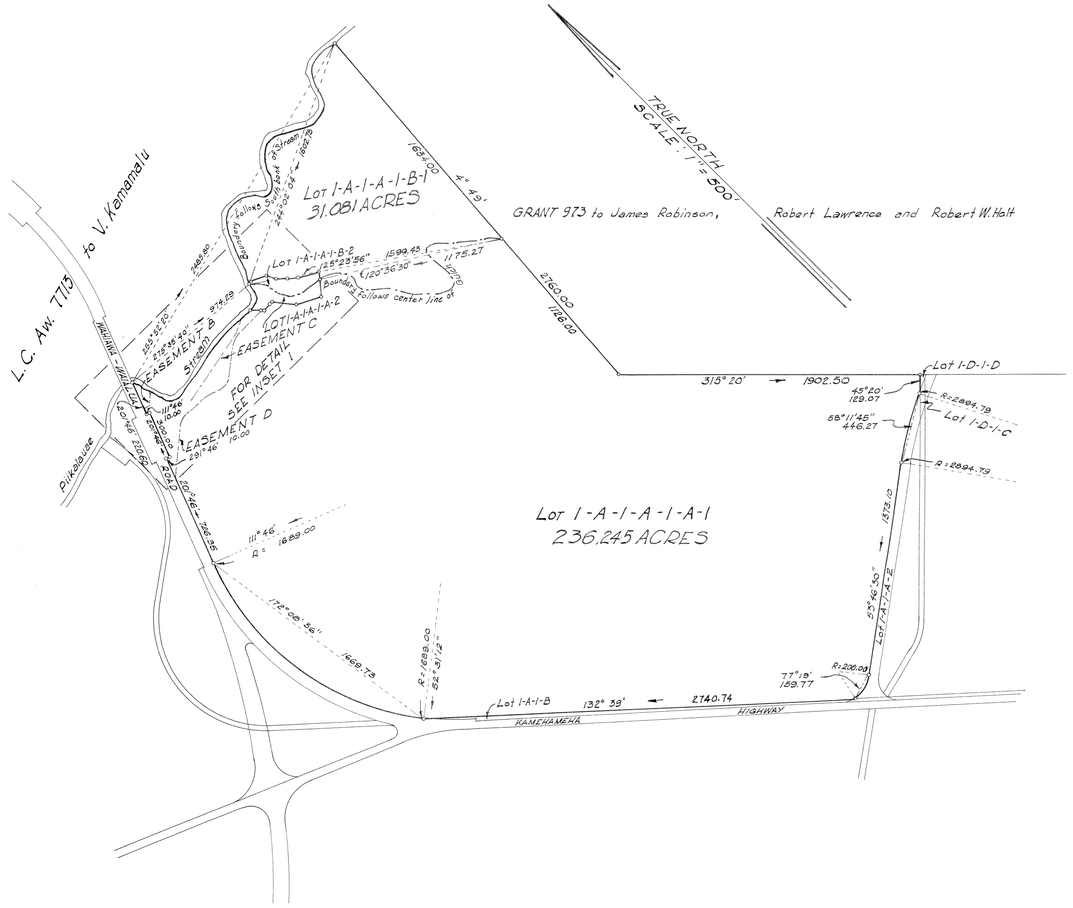


# LAND COURT
## STATE OF HAWAII

# LAND COURT APPLICATION 262

SUBDIVISION OF LOT 1-A-1-A-1-A
AS SHOWN ON MAP 11
INTO LOTS 1-A-1-A-1-A-1 AND 1-A-1-A-1-A-2
SUBDIVISION OF LOT 1-A-1-A-1-B
AS SHOWN ON MAP 11
INTO LOTS 1-A-1-A-1-B-1 AND 1-A-1-A-1-B-2
AND DESIGNATION OF EASEMENTS B, C, AND D OVER LOT 1-A-1-A-1-A-1
AT WAHIAWA, WAIALUA, OAHU, HAWAII

FORT ARMSTRONG
HONOLULU, HAWAII
MARCH 9, 1961

U.S. ARMY ENGINEER DISTRICT, HONOLULU
CORPS OF ENGINEERS

BY: Robert L. H. Dew
CADASTRAL SECTION

APPROVED: BY: [signature]
COLONEL, C.E., DISTRICT ENGINEER

OWNER: Hawaiian Trust Company, Limited, Trustee under the Will and of the Estate of George Galbraith, deceased

Owner's Certificate of Title: 36,479

AUTHORIZED AND APPROVED BY ORDER OF THE JUDGE OF THE LAND COURT DATED: JUNE 15, 1961
BY ORDER OF THE COURT [signature]
REGISTRAR OF THE LAND COURT

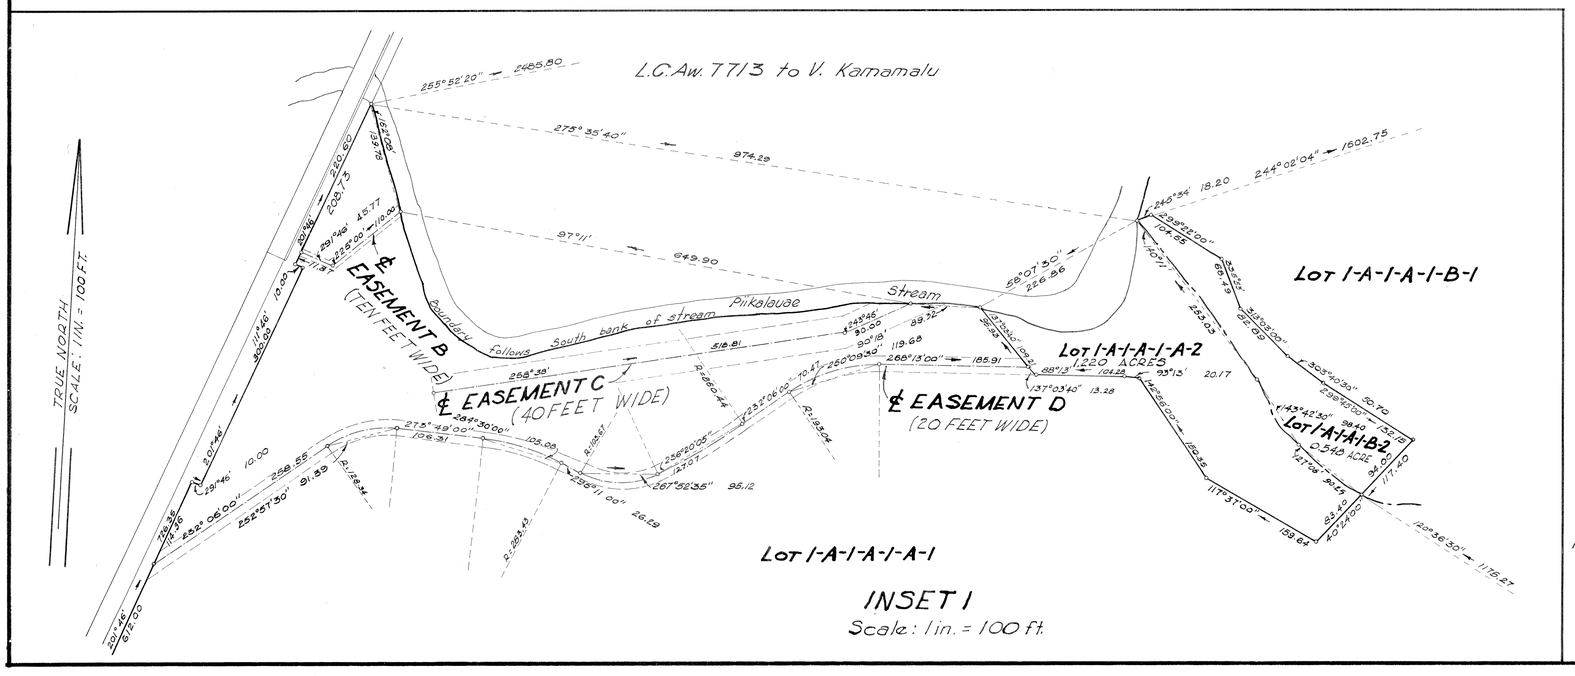


NOTE:
Area of Easement B in Lot 1-A-1-A-1-A-1 = 0.036 Acre
Area of Easement C in Lot 1-A-1-A-1-A-1 = 0.559 Acre
Area of Easement D in Lot 1-A-1-A-1-A-1 = 0.548 Acre
Total = 1.147 Acres

Filed May 16, 1961
Rudolph K. Espinda
Assistant Registrar

21" × 32" = 4.7 Sq. Ft.