MAP 25

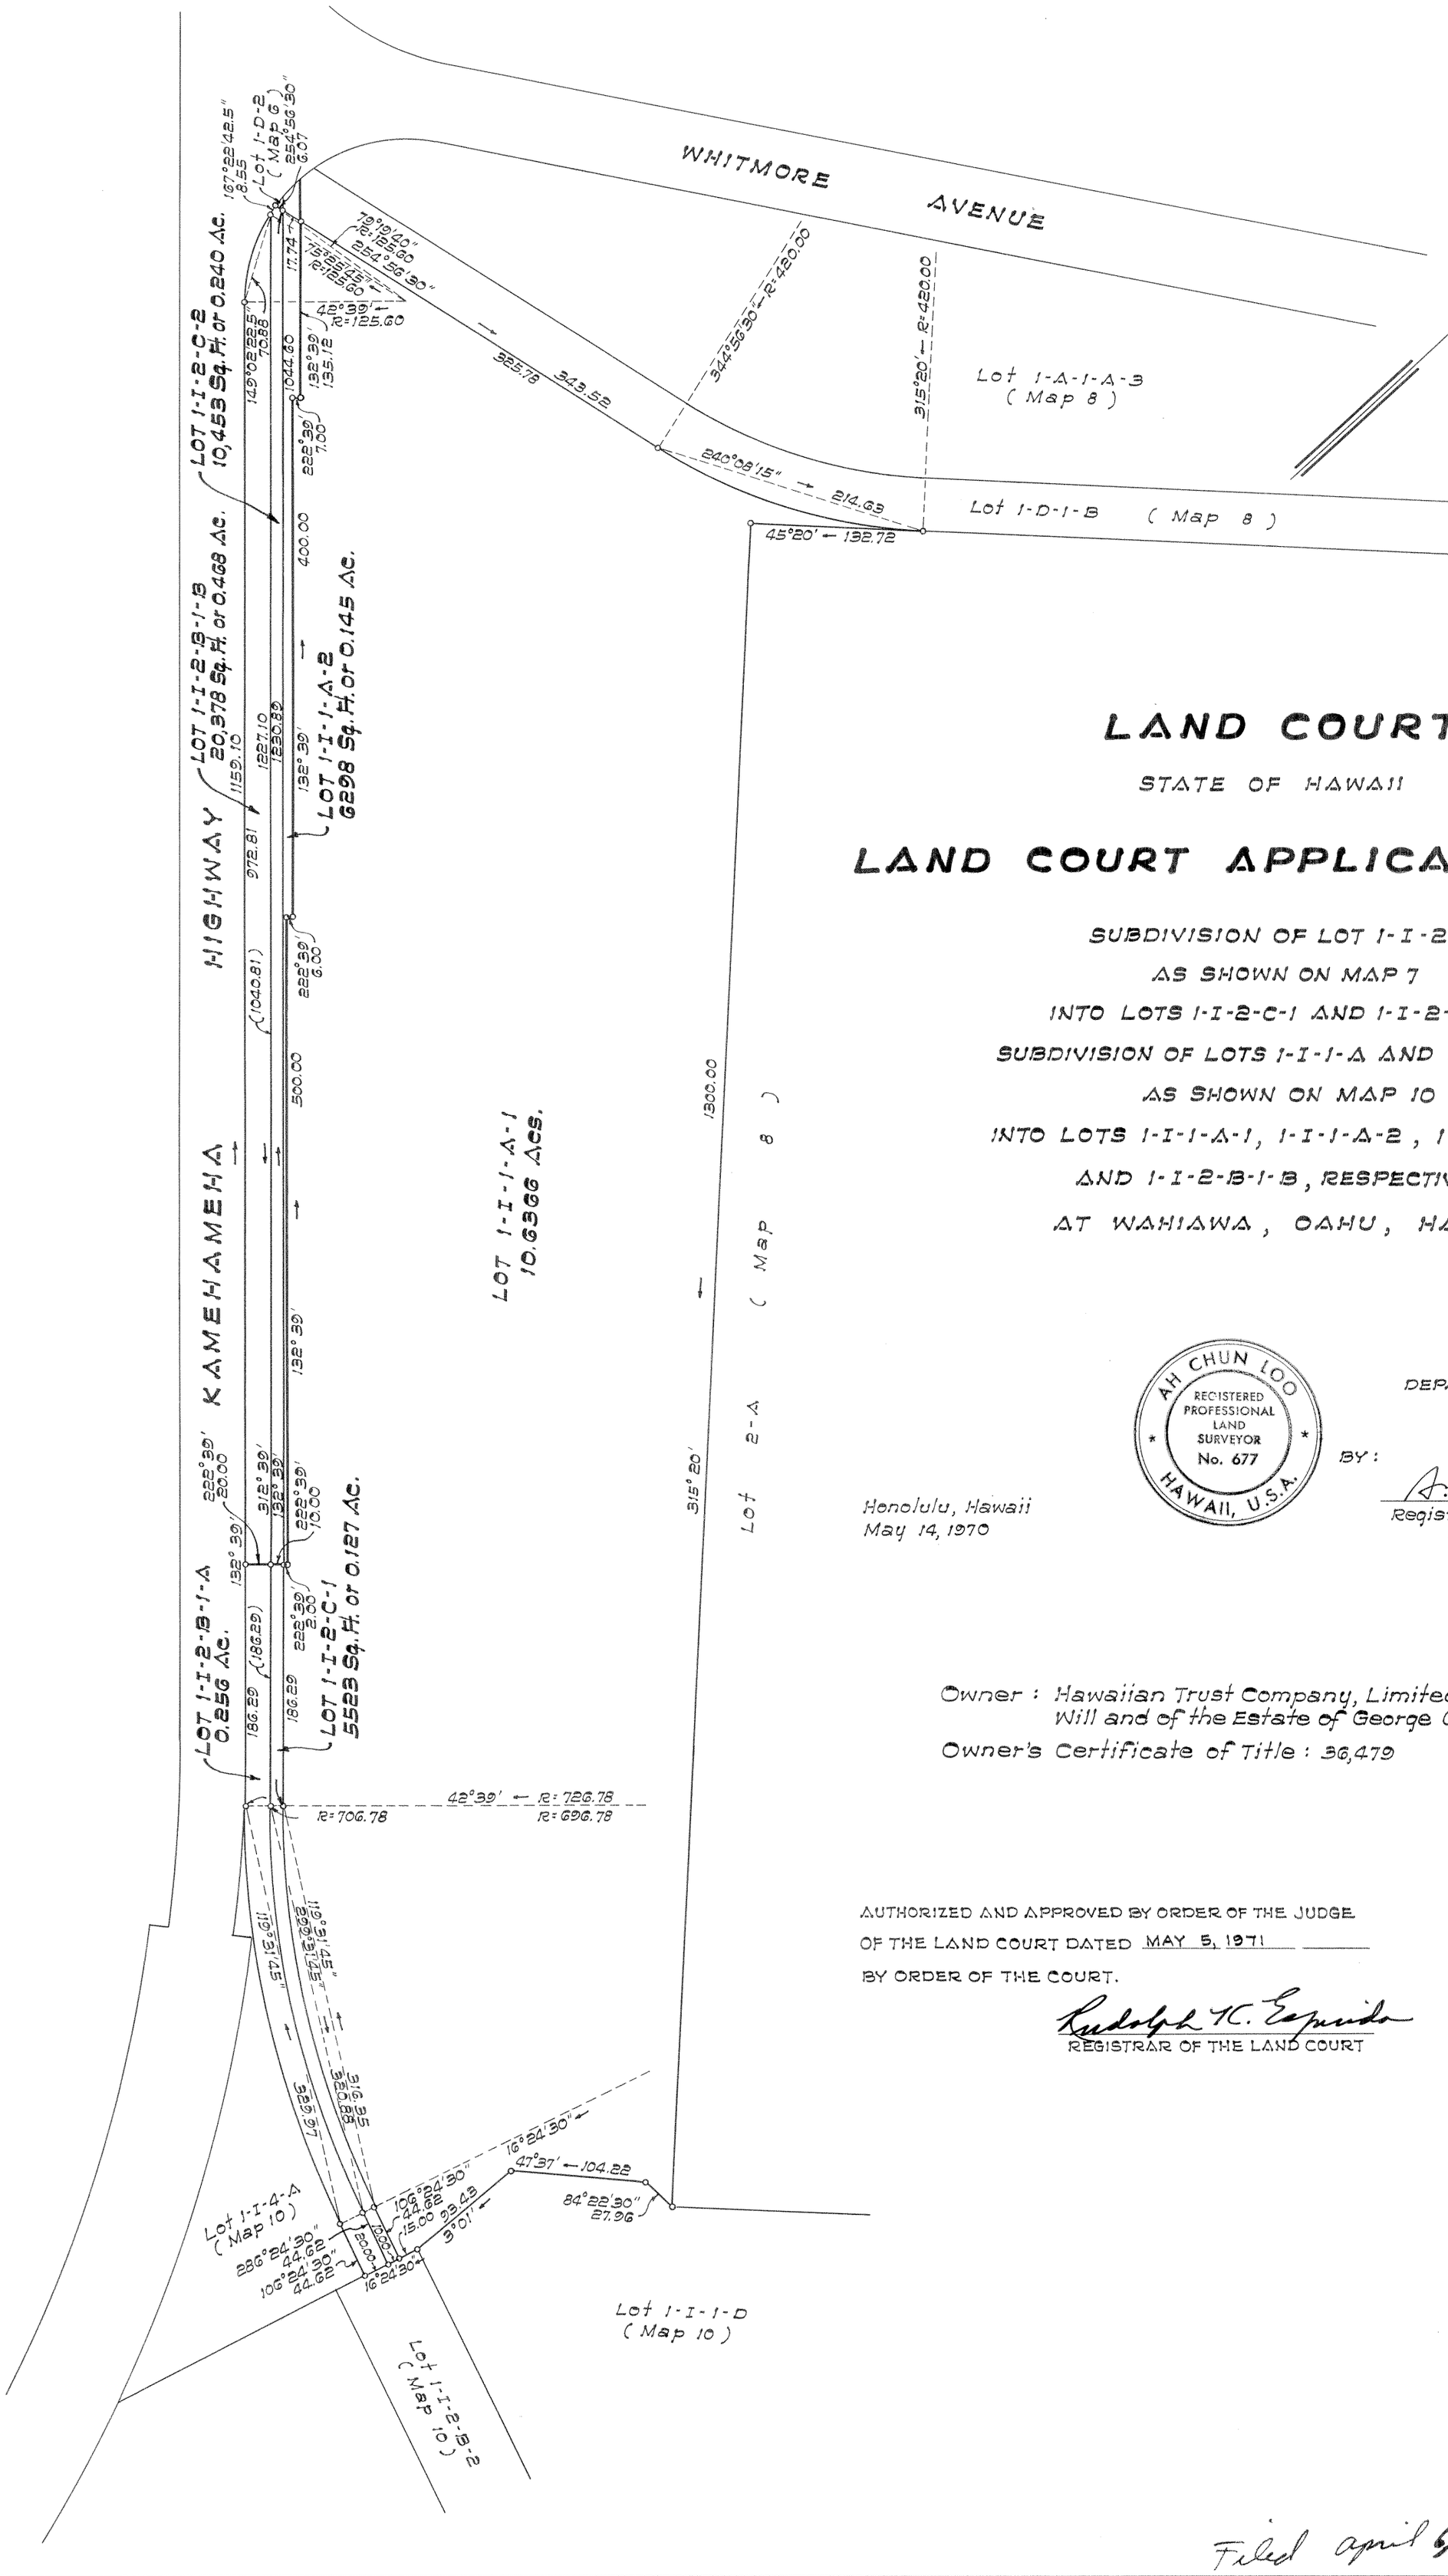

LAND COURT

STATE OF HAWAII

LAND COURT APPLICATION 262

SUBDIVISION OF LOT 1-1-2-C
AS SHOWN ON MAP 7
INTO LOTS 1-1-2-C-1 AND 1-1-2-C-2
SUBDIVISION OF LOTS 1-1-1-A AND 1-1-2-B-1
AS SHOWN ON MAP 10
INTO LOTS 1-1-1-A-1, 1-1-1-A-2, 1-1-2-B-1-A
AND 1-1-2-B-1-B, RESPECTIVELY
AT WAHIAWA, OAHU, HAWAII

AH CHUN LOO
REGISTERED PROFESSIONAL LAND SURVEYOR No. 677
HAWAII, U.S.A.

STATE OF HAWAII
DEPARTMENT OF TRANSPORTATION
HIGHWAYS DIVISION

Honolulu, Hawaii
May 14, 1970

BY: A.C. Loo.
Registered Professional Surveyor 677
Land Court Surveyor 115

Owner: Hawaiian Trust Company, Limited, Trustees under the Will and of the Estate of George Galbraith, deceased.

Owner's Certificate of Title: 36,479

AUTHORIZED AND APPROVED BY ORDER OF THE JUDGE
OF THE LAND COURT DATED MAY 5, 1971
BY ORDER OF THE COURT.

Rudolph K. Espinda
REGISTRAR OF THE LAND COURT

Filed April 6, 1971 Paul Ozloff

Tax Map Key: 7-1-01

Parcels 1, 2 and 3
SAFETY IMPROVEMENT, KAM. HIGHWAY AT WHITMORE AVENUE
Project No. 80B-02-68

15" x 21" = 2.2 Sq. Ft.