262

MAP 32

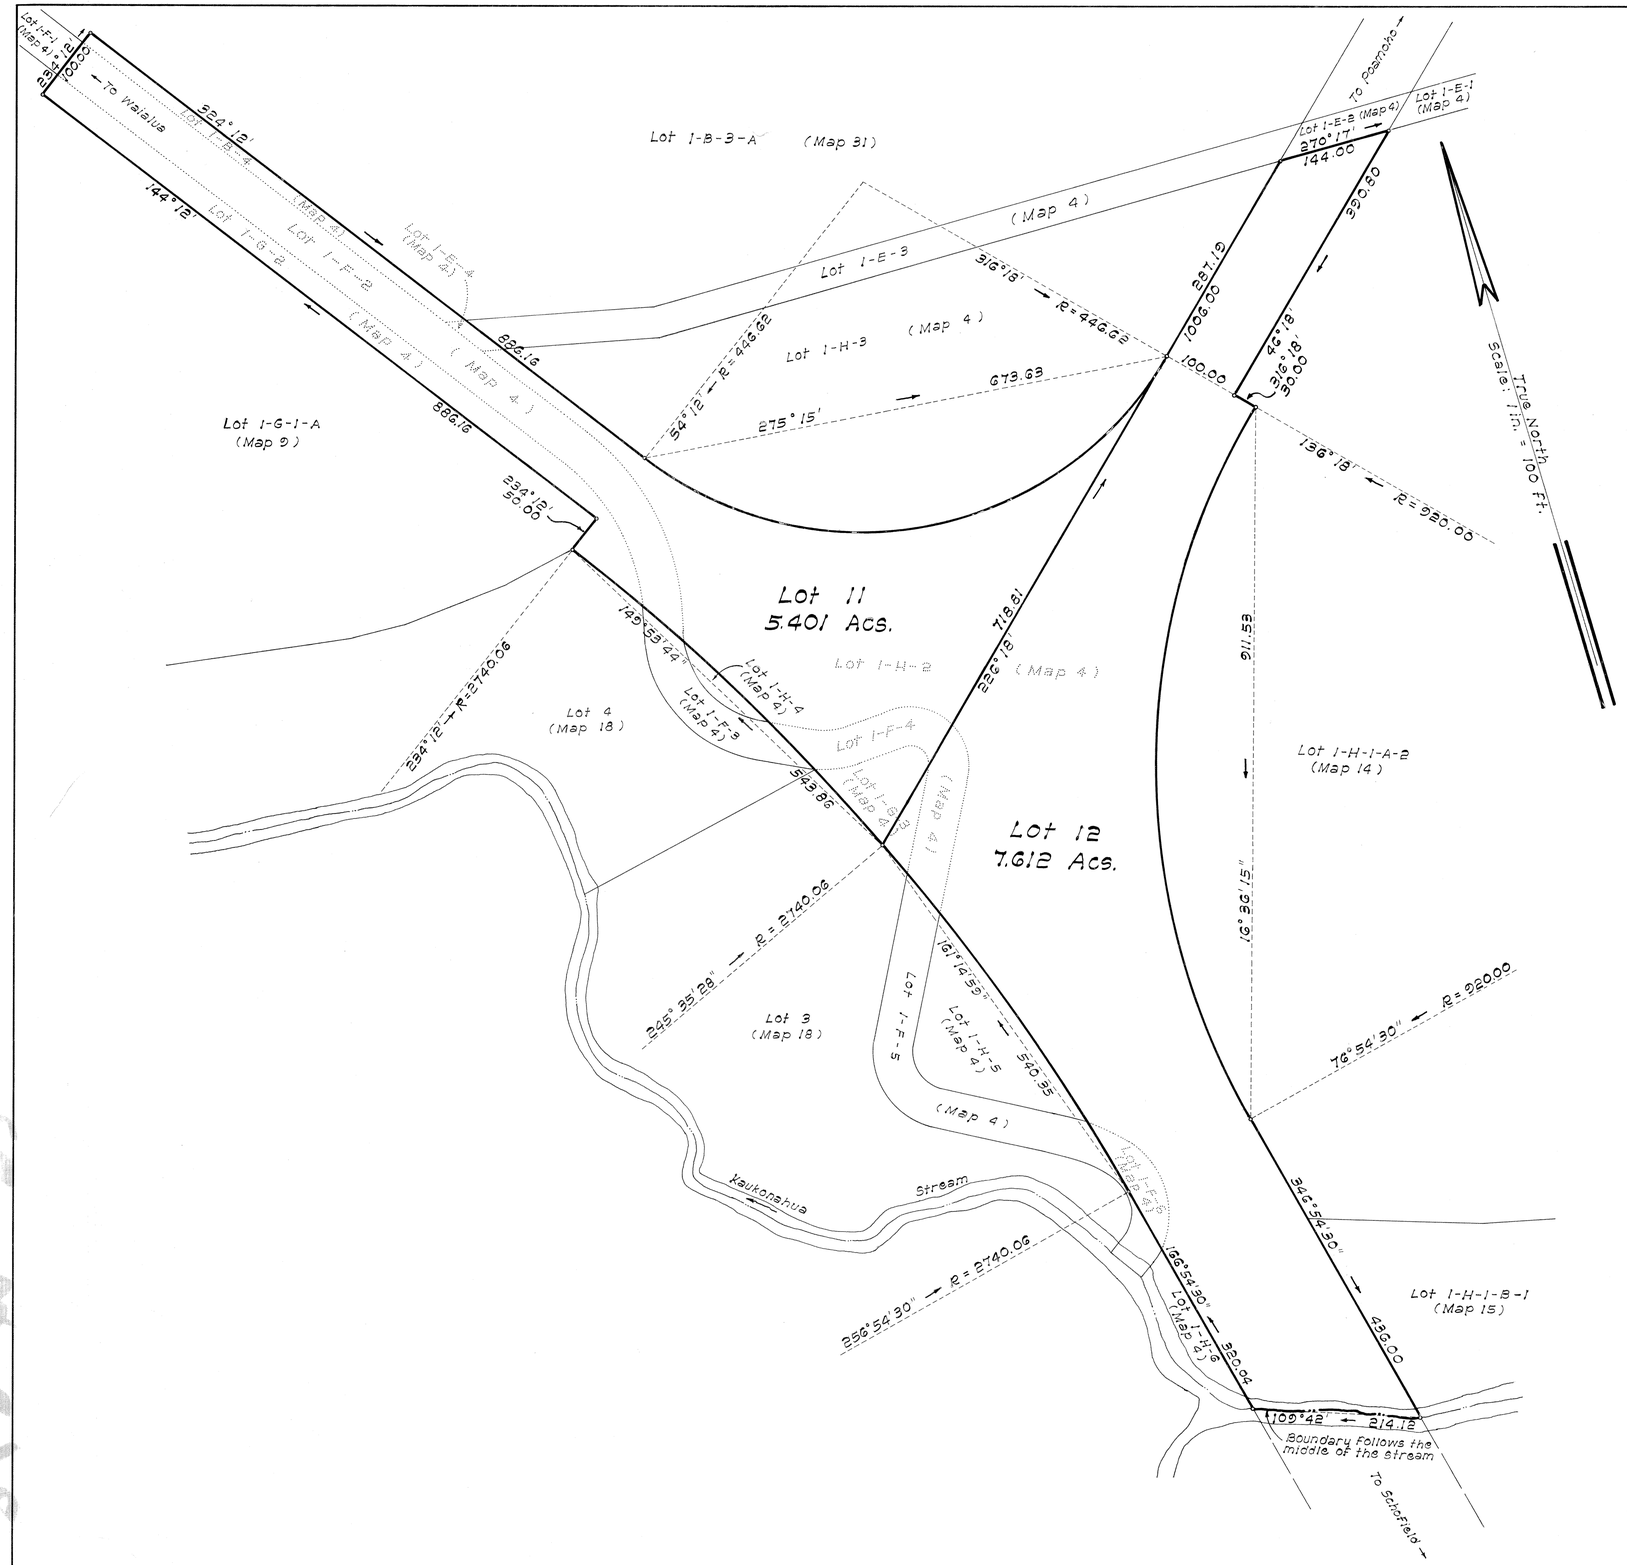

LAND COURT

STATE OF HAWAII

LAND COURT APPLICATION 262

CONSOLIDATION OF LOTS 1-B-4, 1-E-4, 1-F-2
1-F-4, 1-F-6, 1-G-2, 1-G-3 AND 1-H-2
AS SHOWN ON MAP 4
AND RESUBDIVISION OF SAID CONSOLIDATION
INTO LOTS 11 AND 12
AT WAHIAWA, OAHU, HAWAII

HAROLD Z. LINE
REGISTERED PROFESSIONAL LAND SURVEYOR
No. 1566
HAWAII, U.S.A.

STATE OF HAWAII
DEPARTMENT OF TRANSPORTATION
LAND TRANSPORTATION FACILITIES DIVISION

BY: Harold Line

Registered Professional Surveyor 1566
Land Court Surveyor 141

Honolulu, Hawaii
July 10, 1978

Owner: State of Hawaii

Owner's Certificate of Title: 31,992

AUTHORIZED AND APPROVED BY ORDER OF THE JUDGE OF THE LAND COURT DATED SEPTEMBER 14, 1979 BY ORDER OF THE COURT.

James A. Smith
REGISTRAR OF THE LAND COURT

Filed August 30, 1979
James A. Smith
Registrar

Tax Map Key: 7-1-01

Parcels 4, 5, 6, 7, 8, 9, 10 & A
WAHIAWA - SCHOFIELD CUT-OFF
Project No. F.A.P. 38-A(2)

21" x 32" = 4.67 Sq. Ft.