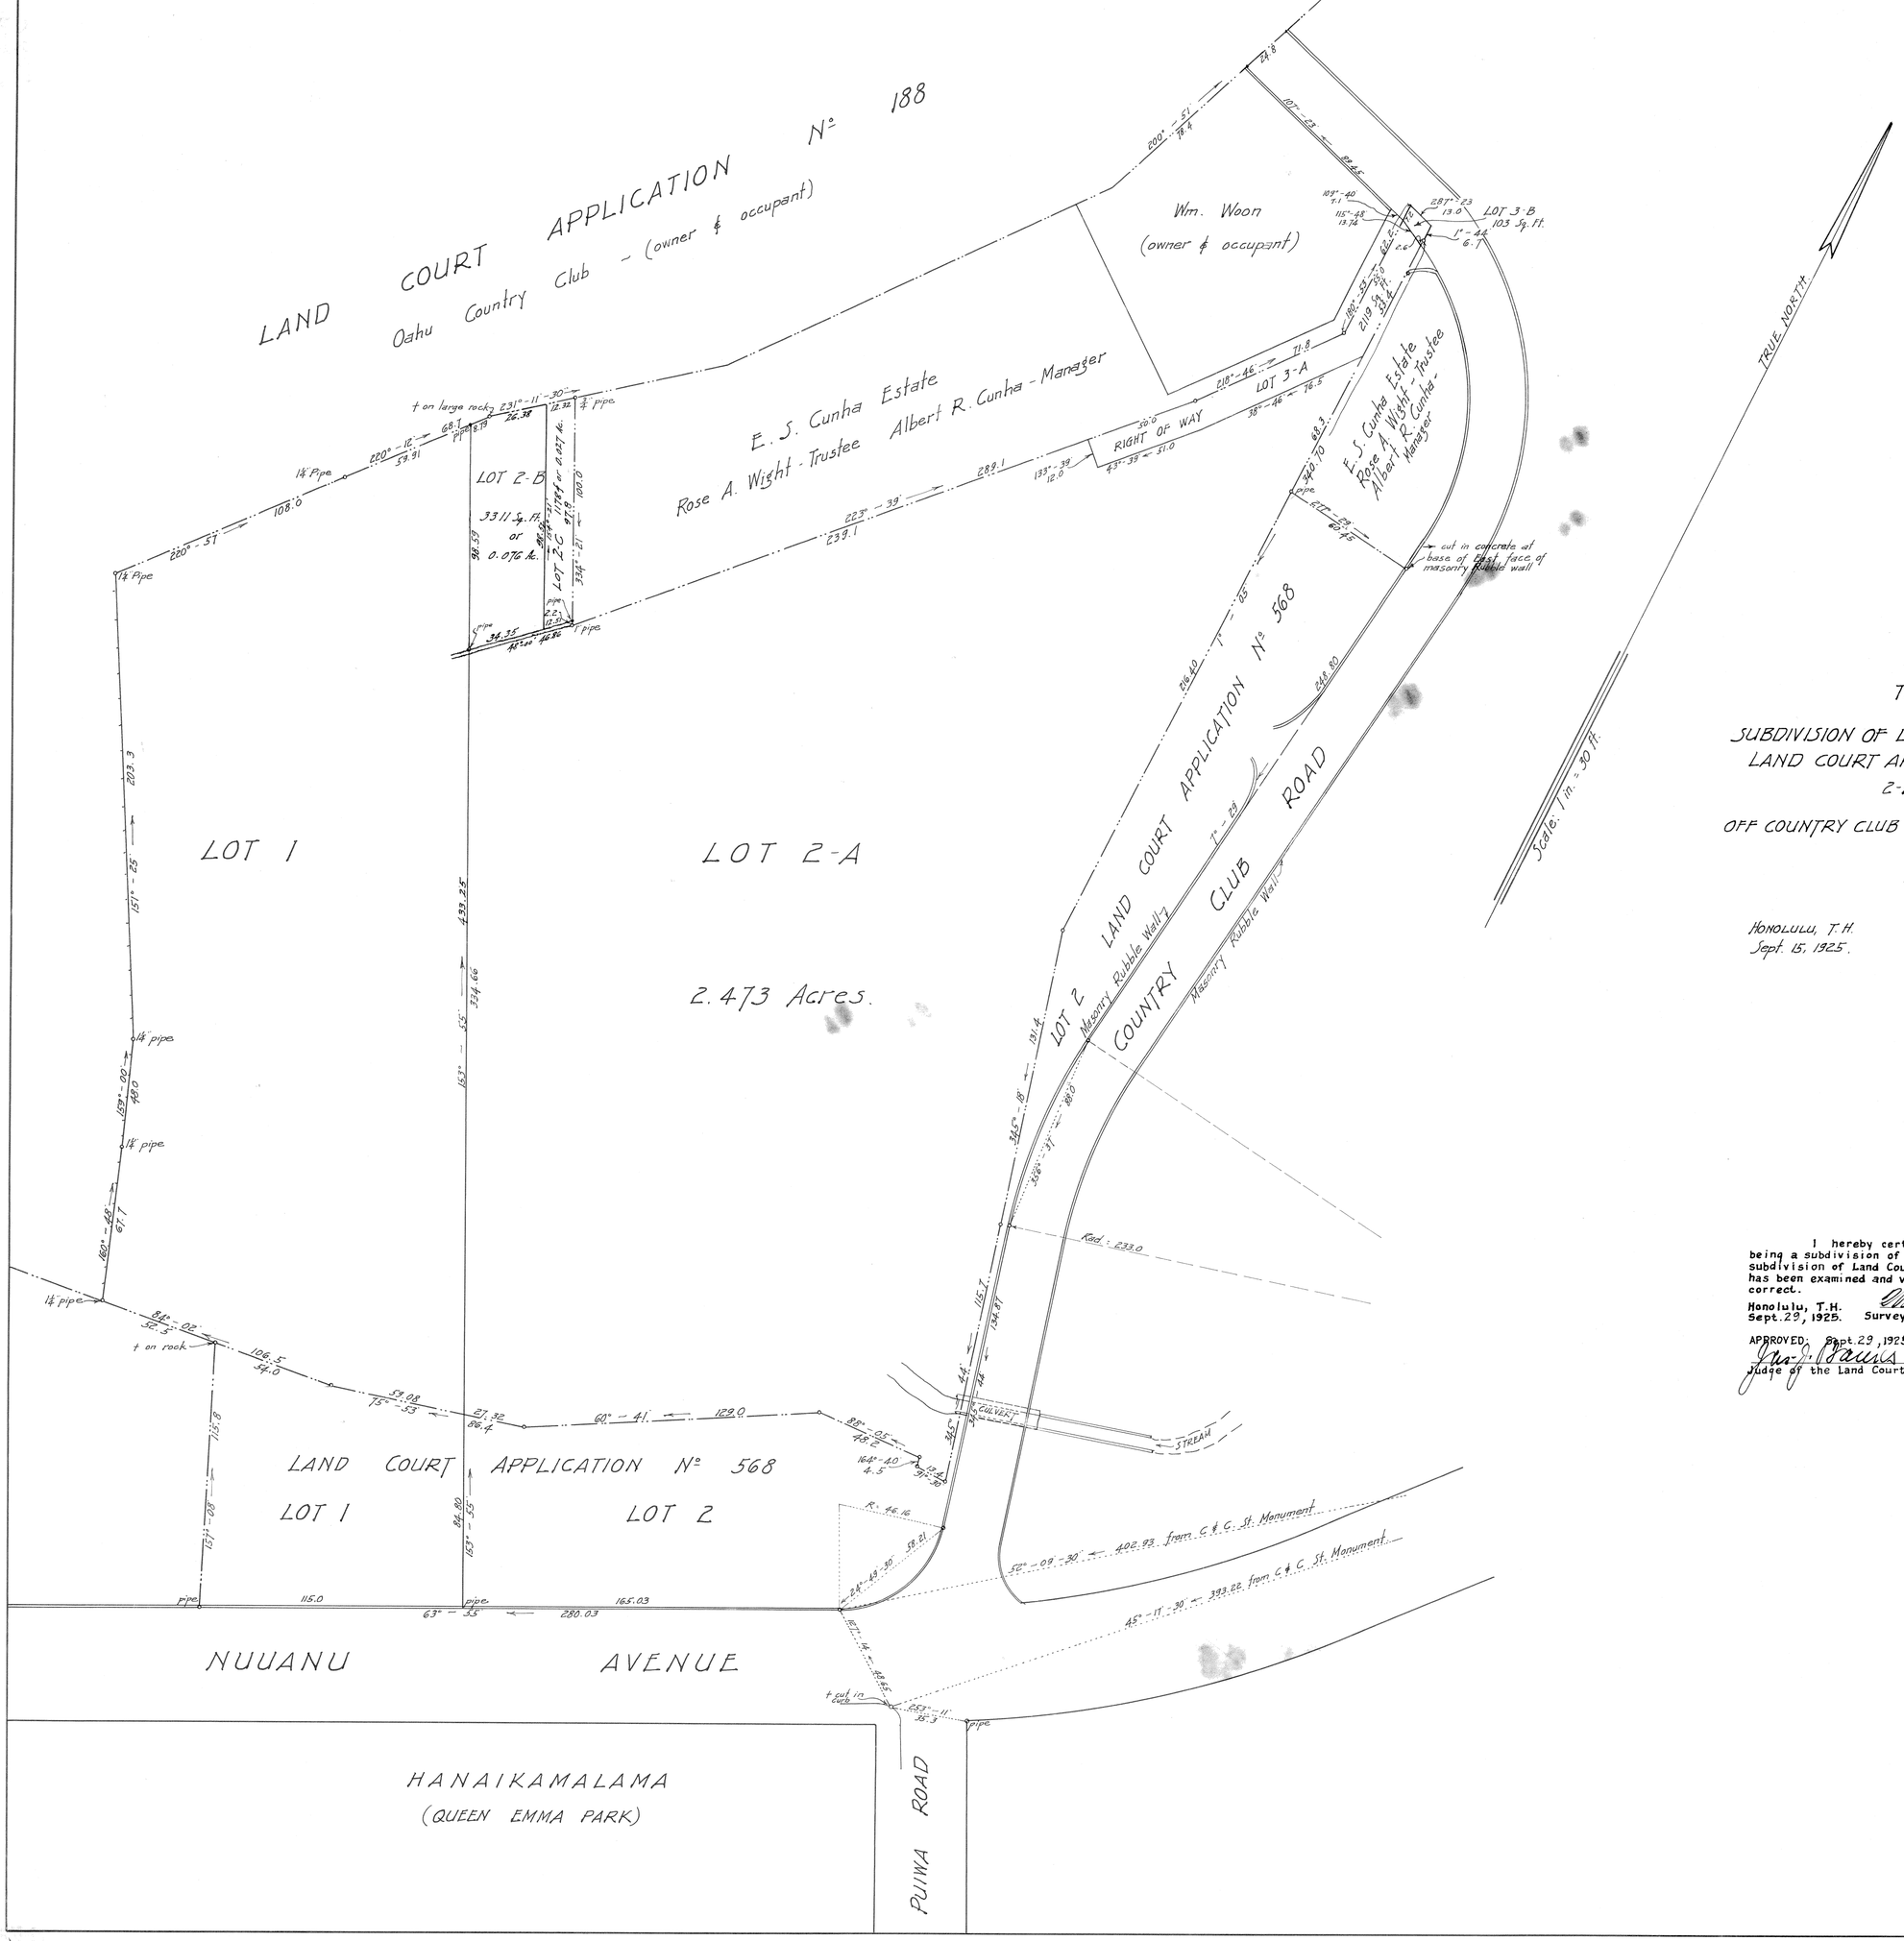

LAND COURT
TERRITORY OF HAWAII

SUBDIVISION OF LOTS 2 AND 3 OF THE SUBDIVISION OF LAND COURT APPLICATION Nº 265 INTO LOTS 2-A, 2-B, 2-C, 3-A AND 3-B

OFF COUNTRY CLUB ROAD, NUUANU VALLEY, HONOLULU, OAHU, T. H.

Scale: 1 inch = 30 feet.

HONOLULU, T.H.
Sept. 15, 1925.

WRIGHT, HARVEY & WRIGHT,
By: Geo. F. Wright.
Surveyor & Maker of Plan
855 Kaahumanu St.

Robbins B. Anderson,
Petitioner,

Filed Sept. 29, 1925
J. H. Fisher
Registrar

I hereby certify that the map hereon being a subdivision of Lots 2 and 3 of the subdivision of Land Court Application No. 265, has been examined and verified and found to be correct.

Honolulu, T.H.
Sept. 29, 1925.

Walter E. Wall
Surveyor, Territory of Hawaii.

APPROVED: Sept. 29, 1925.
Jas. J. Barnes
Judge of the Land Court.

Map 3

7.5 f