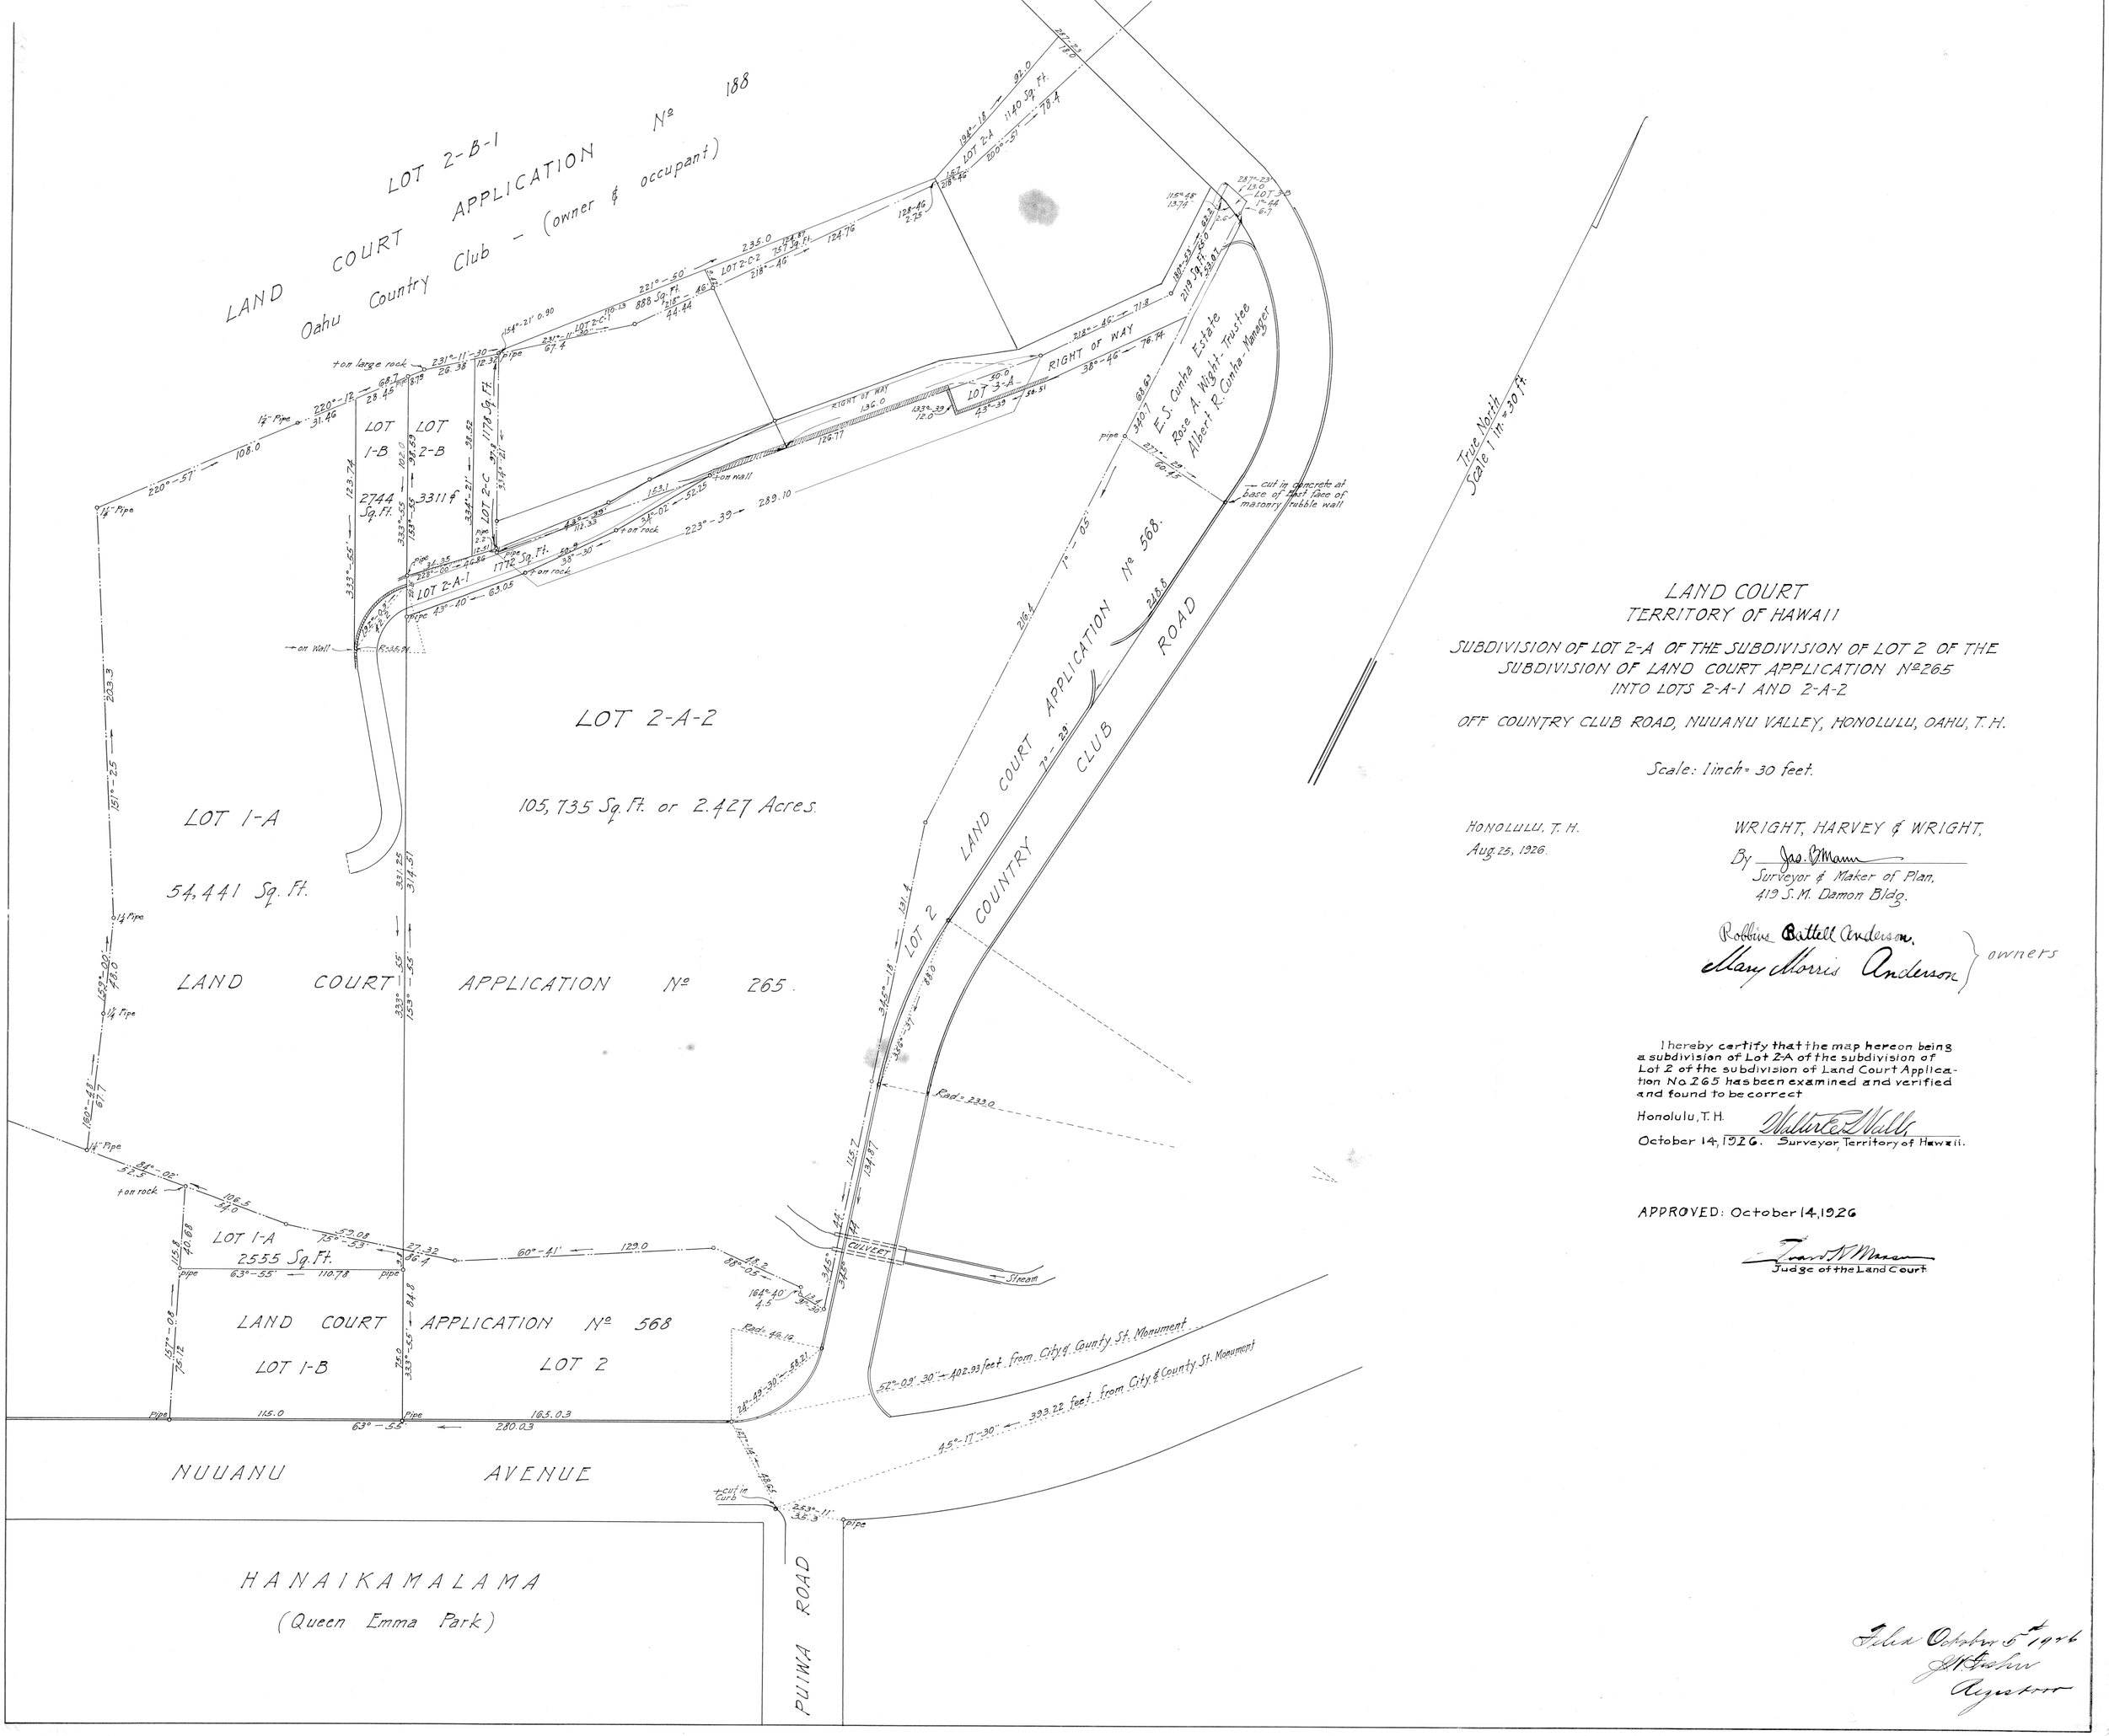

LAND COURT
TERRITORY OF HAWAII

SUBDIVISION OF LOT 2-A OF THE SUBDIVISION OF LOT 2 OF THE SUBDIVISION OF LAND COURT APPLICATION Nº 265 INTO LOTS 2-A-1 AND 2-A-2

OFF COUNTRY CLUB ROAD, NUUANU VALLEY, HONOLULU, OAHU, T.H.

Scale: 1 inch = 30 feet.

HONOLULU, T. H.
Aug. 25, 1926.

WRIGHT, HARVEY & WRIGHT,
By Jas. B. Mann
Surveyor & Maker of Plan,
419 S.M. Damon Bldg.

Robbins Battell Anderson,
Mary Morris Anderson } owners

I hereby certify that the map hereon being a subdivision of Lot 2-A of the subdivision of Lot 2 of the subdivision of Land Court Application No. 265 has been examined and verified and found to be correct

Honolulu, T. H.
October 14, 1926. Walter E. Wall, Surveyor, Territory of Hawaii.

APPROVED: October 14, 1926

Frank F. Midkiff
Judge of the Land Court

Filed October 5th 1926
J. K. Fisher
Registrar