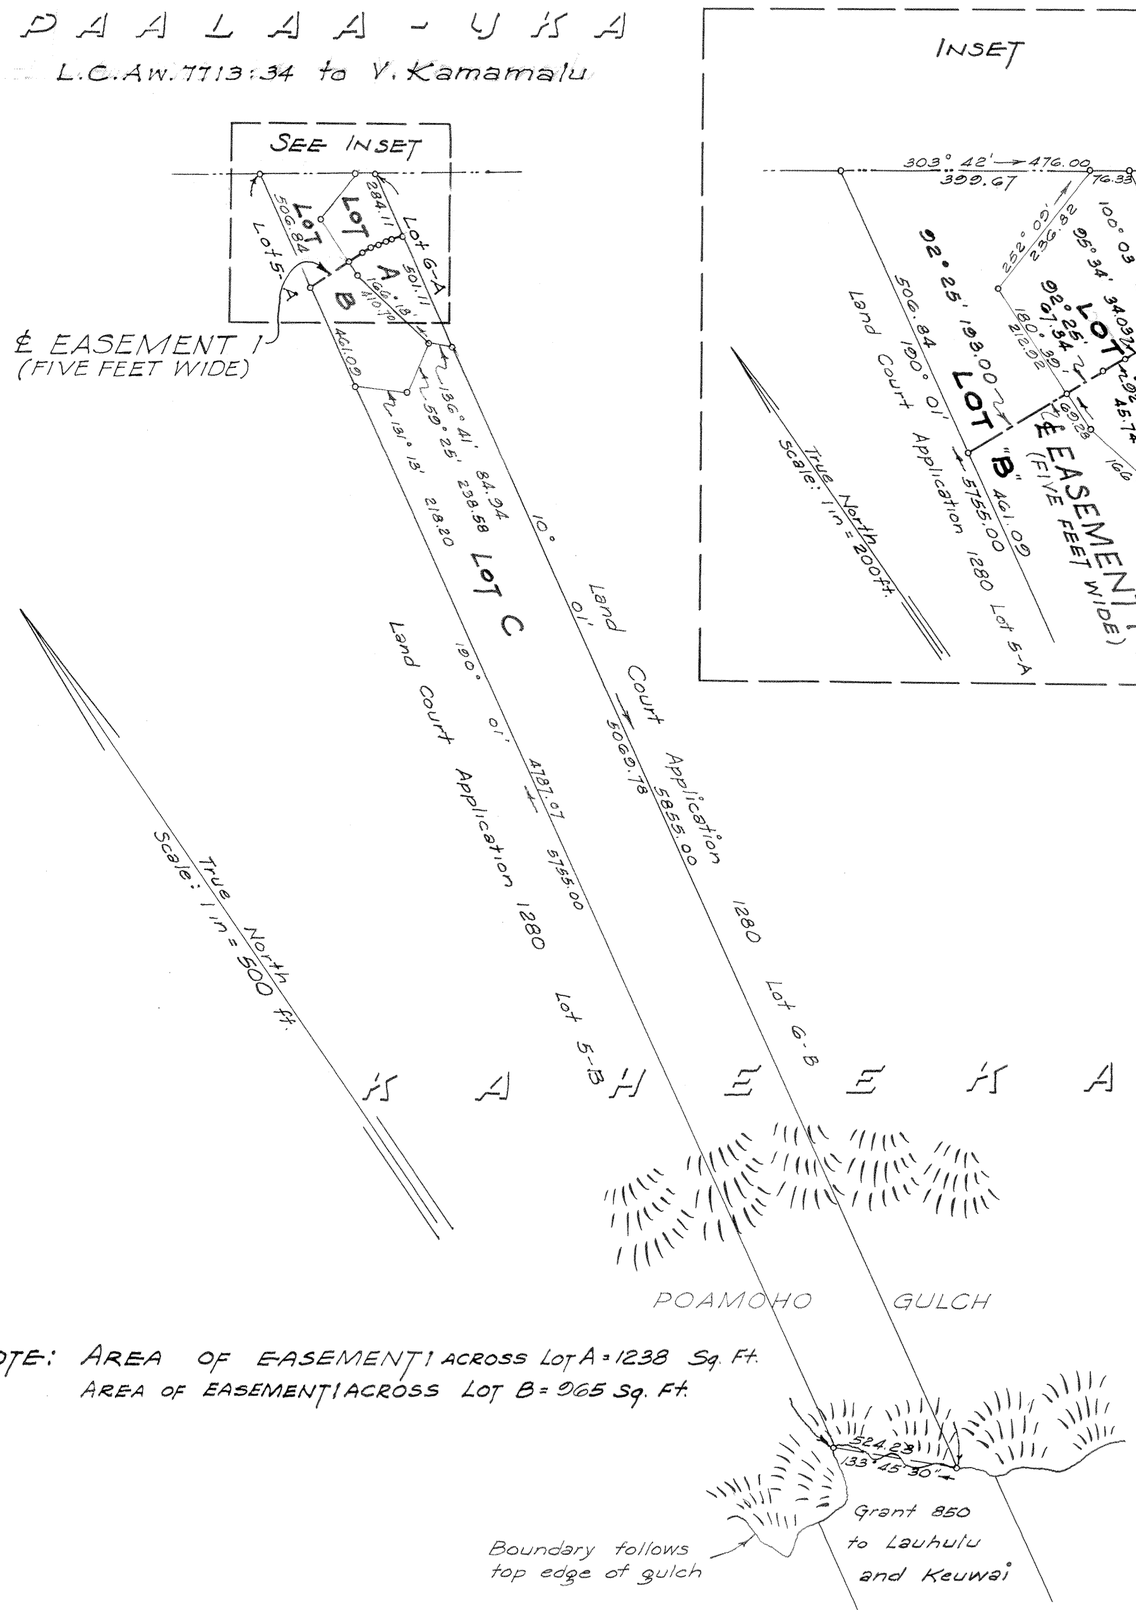

LAND COURT

TERRITORY OF HAWAII

LAND COURT APPLICATION 268

DESIGNATION OF EASEMENT 1 (FIVE FEET WIDE) OVER AND ACROSS LOTS A AND B AS SHOWN ON MAP 2
KAHEEKA, WAIALUA, OAHU, T. H.

HONOLULU, T. H.

HQ HAWAIIAN SIGNAL OPERATION GROUP
FORT SHAFTER

BY: E. Jackson
CIVILIAN IN CHARGE
DRAFTING AND SURVEYING SECTION ENGINEERING UNIT

APPROVED Maxine MAJ SIG C
OFFICER IN CHARGE
ENGINEERING UNIT

OWNER: HELEMANO COMPANY LIMITED

OWNER'S CERTIFICATE OF TITLE: 42467

AUTHORIZED AND APPROVED BY ORDER OF THE JUDGE OF THE LAND COURT

DATED: DECEMBER 5, 1952

BY ORDER OF THE COURT P. Mullholland
REGISTRAR OF THE LAND COURT

Filed Oct. 20, 1952
P. Mullholland Registrar

NOTE: AREA OF EASEMENT 1 ACROSS LOT A = 1238 Sq. Ft.
AREA OF EASEMENT 1 ACROSS LOT B = 965 Sq. Ft.

Tax Map Key: 6-5-02

15"x21" = 2.2 Sq. Ft.