map 1

COURT OF LAND REGISTRATION
Territory of Hawaii

Map and Description with Petition No. 269,
William E. Rowell, petitioner.

Land in Kaheeka, Ahupuaa of Kamananui, Waialua, Oahu, comprising Royal Patent (Grant) 432 to Huaailani and Royal Patent (Grant) 433 to Kamakea, and being bounded and described as follows:

Beginning at a 1½ inch driven iron pipe on the Kaheeka-Paalaa Boundary, from which Maili Triangulation Station bears by true azimuth 49°50', 12603 feet; a similar iron pipe at the southeast corner of Grant 437 to Haona 331°30'30", 9432 feet; and another iron pipe at an angle in the Kaheeka-Paalaa Boundary 151°30'30", 1573 feet, and running by true azimuths:

1. 331° 30'30", 1645 feet, along Paalaa to a 1½ inch driven iron pipe;
2. 10° 00', 5485 feet, along Grant 434 to Keawamoku to a 1½ inch driven iron pipe on the south edge of the Poamoho Gulch;
3. 144° 33', 1437 feet, along Grant 1125 to Kaaikawaha to a 1½ inch driven iron pipe, from which Maili Trig. Station bears 74° 07' 30", 8970 feet;
4. 190° 00', 5764.5 feet, along Grant 431 to Kauohanui to the initial point.

Containing an area of 132.8 Acres

Honolulu, T.H., Dec. 10, 1912

Arthur C. Alexander
Surveyor

W. E. Rowell

I hereby certified that this is a true and correct copy of Land Court Petition No. 269.

Geo. F. Wright
Ass't Court Surveyor

Honolulu, T.H.
May 23 - 1913.

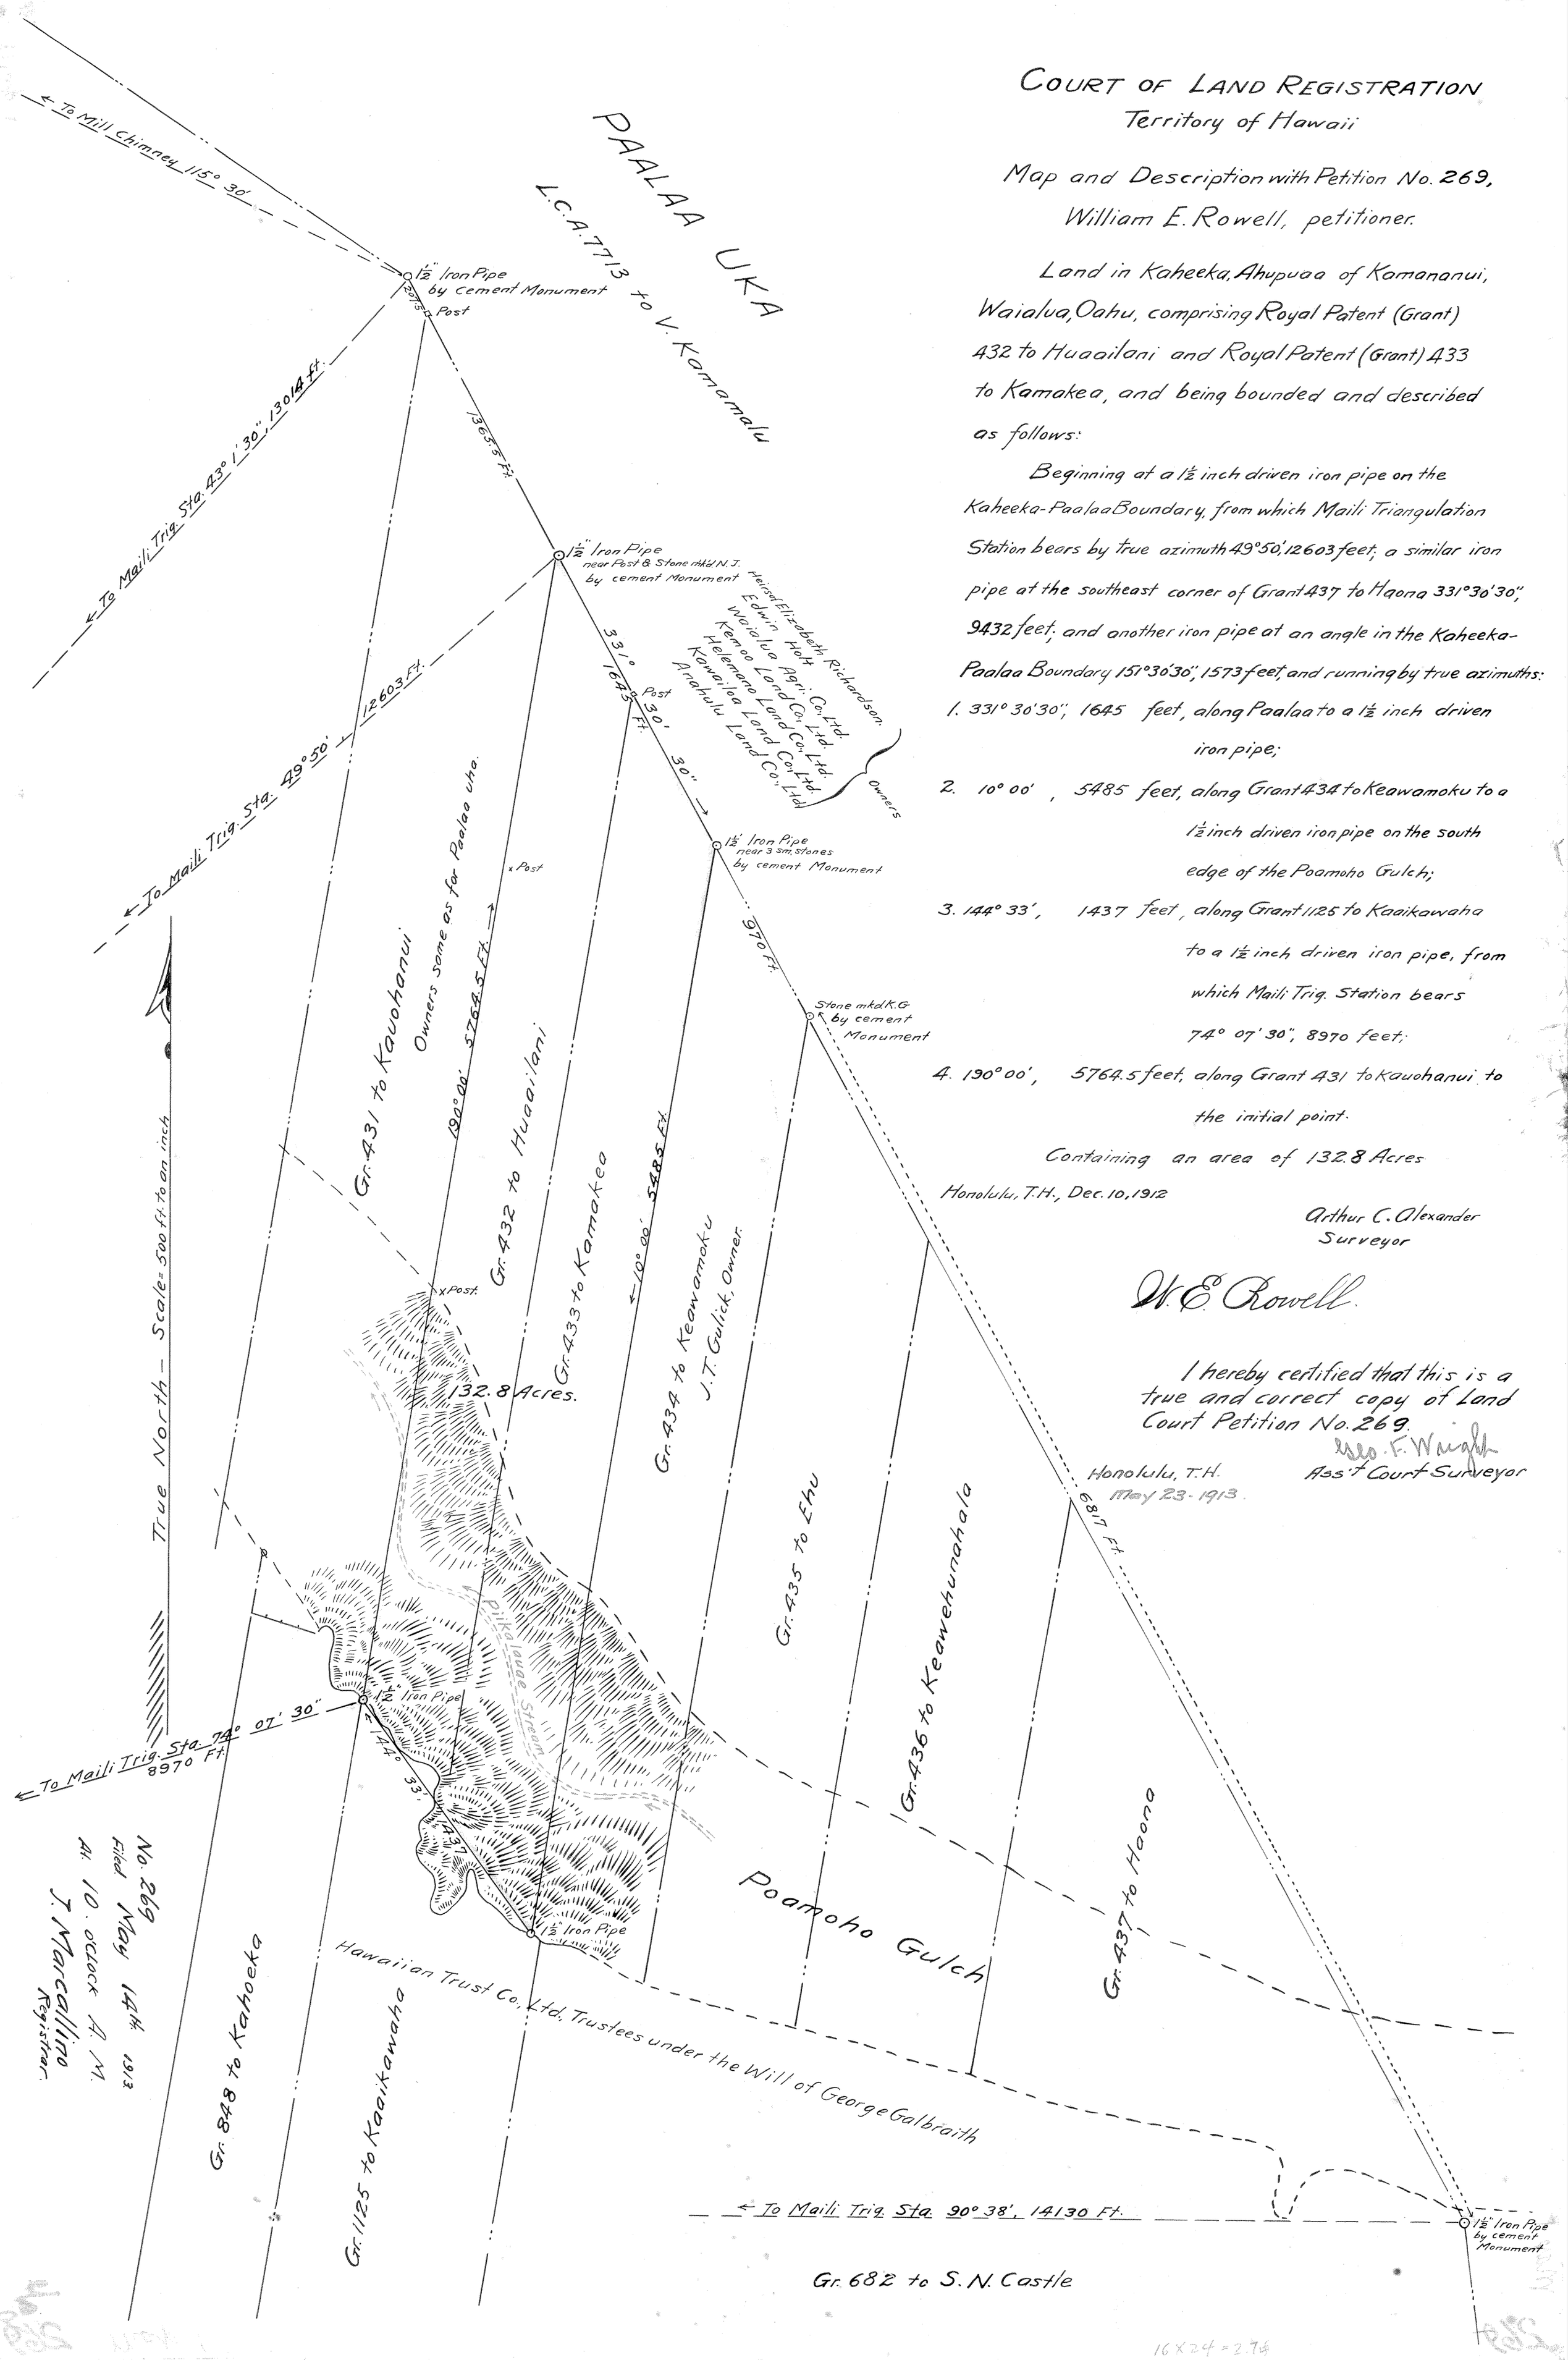

No. 269
Filed May 14th 1913
At 10 o'clock A. M.
J. Marcallino
Registrar.

16 X 24 = 2.75