MAP 2

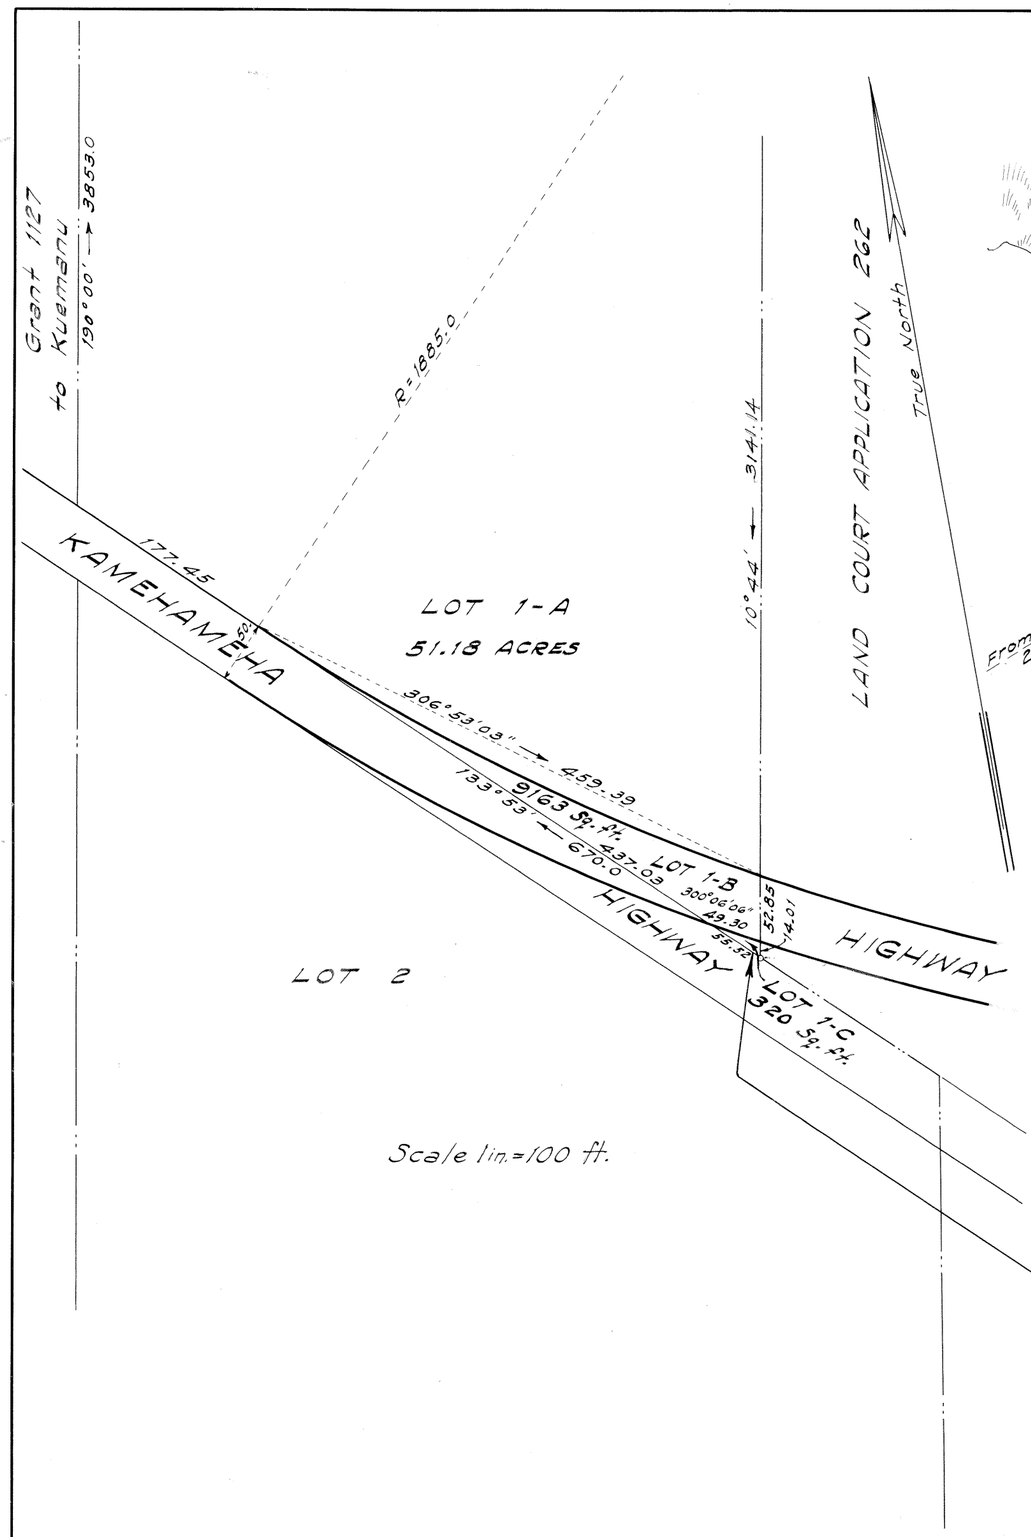

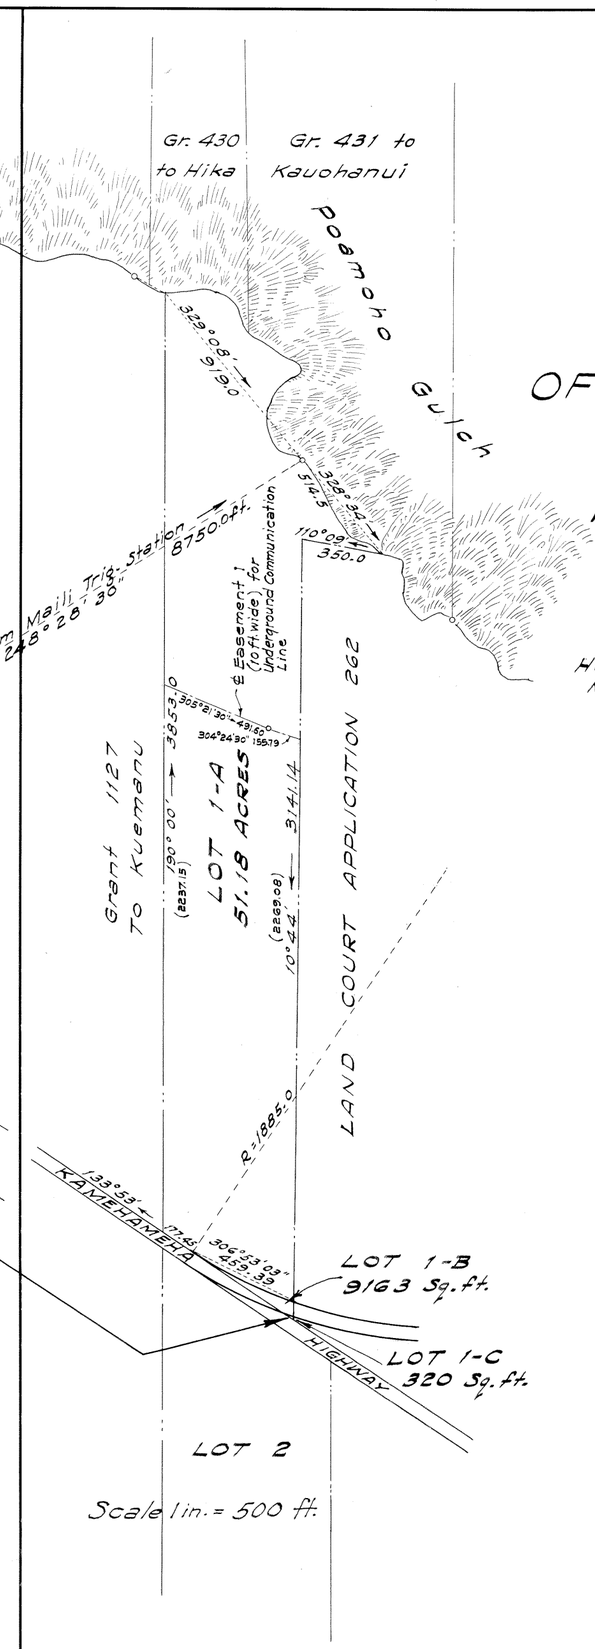

Note:
Area of Easement 1 = 6474 SQ. FT.

LAND COURT
TERRITORY OF HAWAII

SUBDIVISION LOT 1 OF LAND COURT APPLICATION 271 INTO LOTS 1-A, 1-B AND 1-C.

KEMOO, AHUPUAA OF KAMANANUI, WAIALUA, OAHU T.H.
Scale as Noted

HONOLULU T.H.
MARCH 14, 1931

DEPARTMENT OF PUBLIC WORKS
CITY & COUNTY OF HONOLULU
BUREAU OF PLANS SURVEYS & IMPROVEMENTS
BY J. H. Teade
SURVEYOR & MAKER OF PLAN
APPROVED: R. S. Moody
BUREAU ENGINEER
APPROVED: H. K. Austin
CHIEF ENGINEER

Waialua Agricultural Company, Limited.
OWNER
Atherton Richards
Treas.

I hereby certify that the map hereon being a subdivision of Land Court Application 271, as herein entitled, has been examined and verified and found to be correct, and that it has been approved by Order of the Judge of the Land Court dated April 2, 1931.
Honolulu, T.H.
April 2, 1931.
Robert D. King
Surveyor, Territory of Hawaii.

Designation of Easement 1 over and across Lot 1-A has been added hereon by Order of the Judge of the Land Court dated August 24, 1964.

Honolulu, Hawaii
August 24, 1964
James M. Dunn
State Land Surveyor

Filed March 30, 1931
Abraham K. Akana
Assistant Registrar