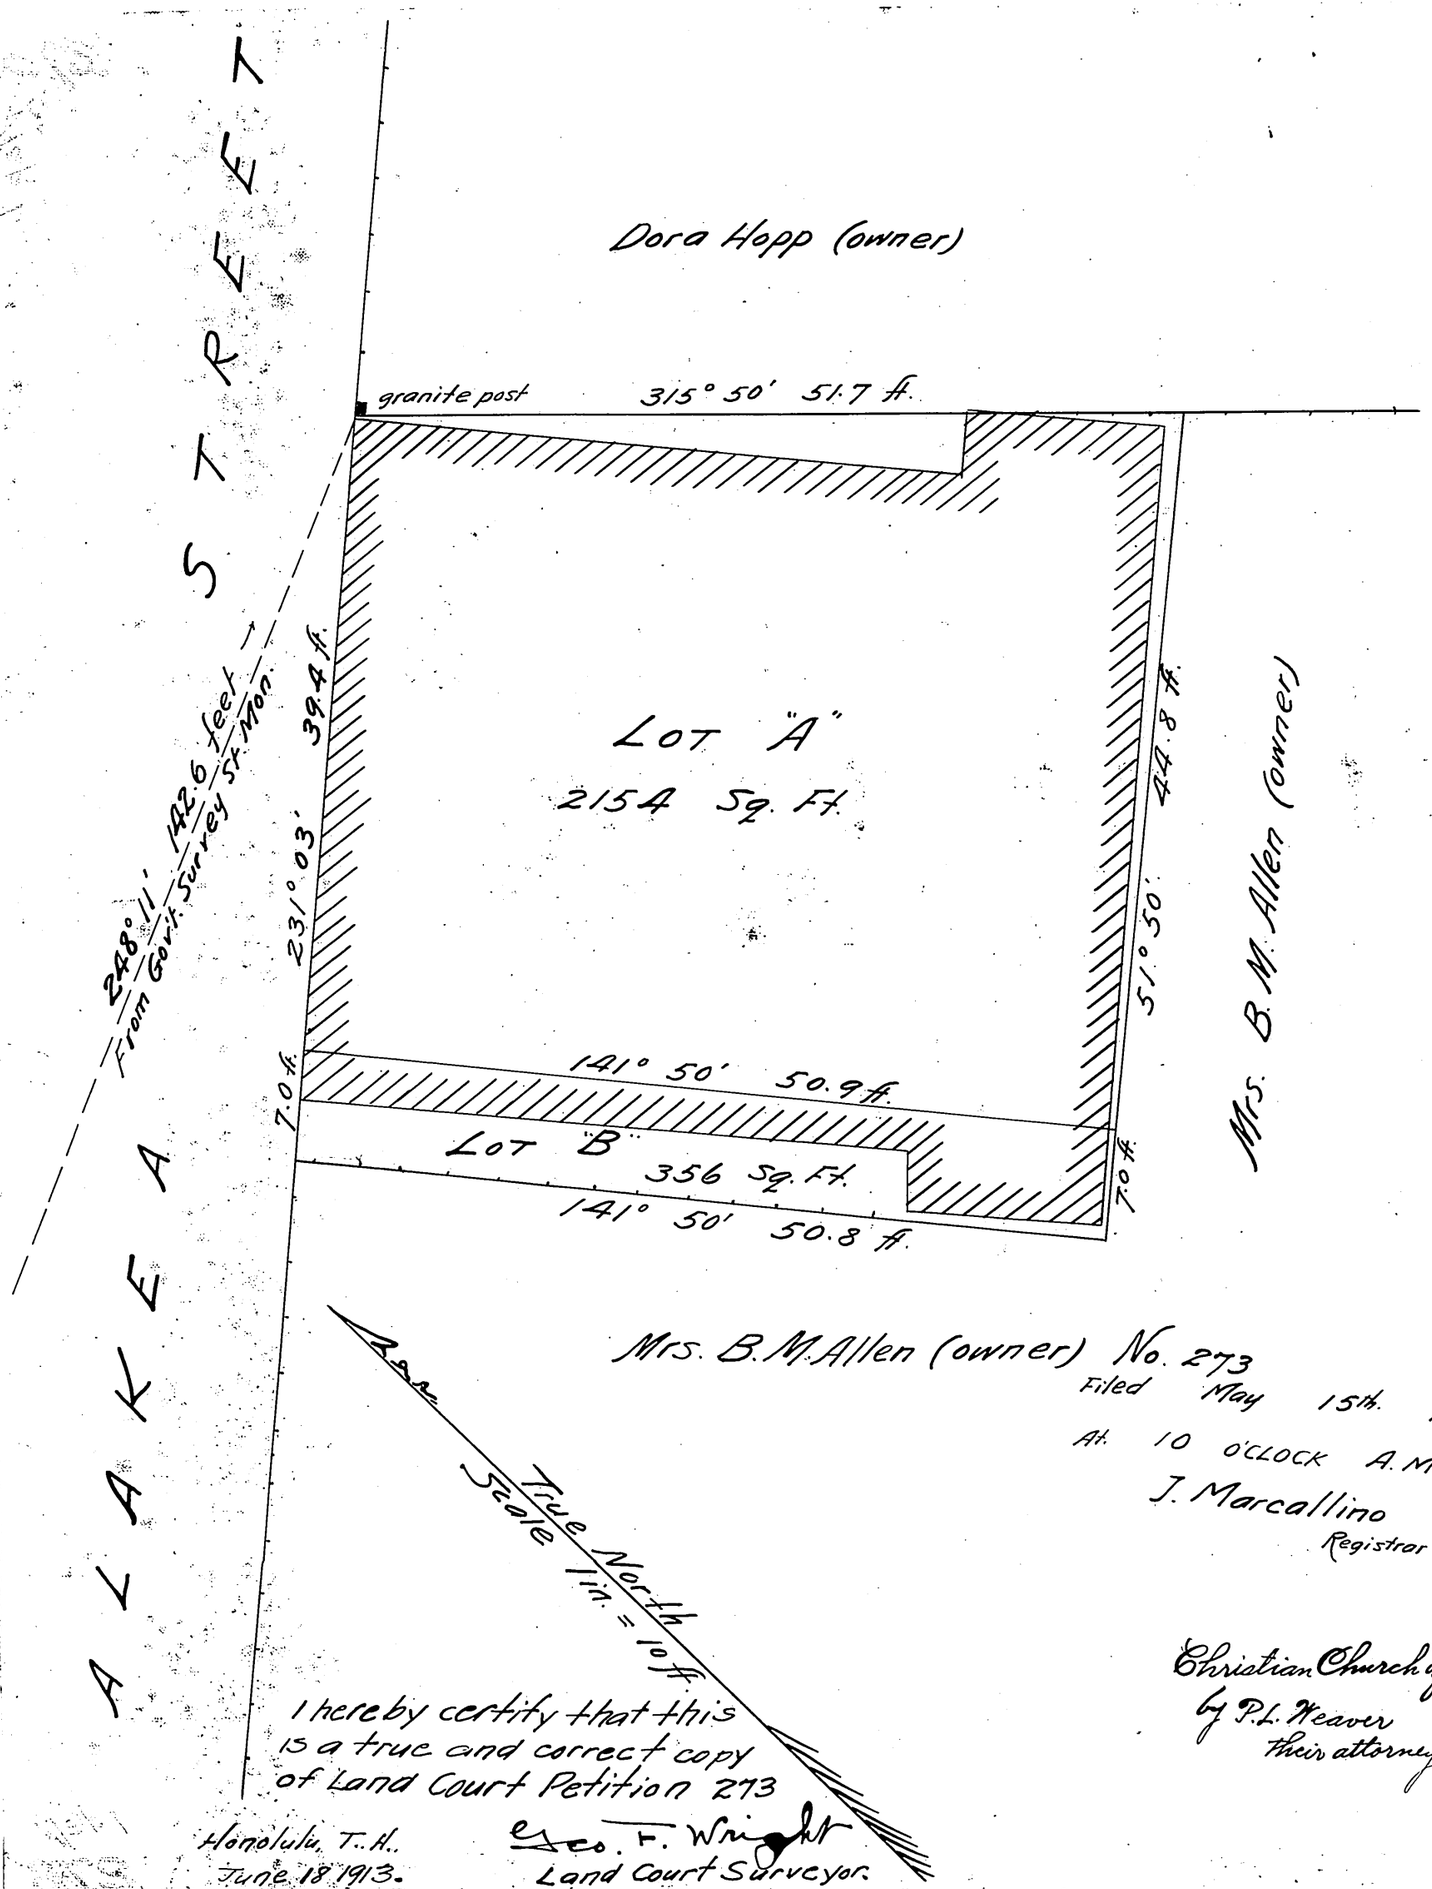

TERRITORY OF HAWAII
COURT OF LAND REGISTRATION
Map and Description with Petition No. 273.
The Christian Church of Honolulu - Petitioner.
Portion of R.P. 308, L.C.A. 812 to A. Kaeo.
Lot on the Southeast side of Alakea St. Honolulu, Oahu.

LOT "A"

Beginning at the North corner of this piece on the Southeast side of Alakea Street, said point being on the makai face of a granite post and 0.1 ft. Southeast from the West corner of same. Said point of beginning being by true azimuth and distance 248° 11' 142.6 ft. from a Gov't. Survey Street Monument near the North corner of King and Alakea Streets; said monument being set on a 10 ft. offset to the Northwest side of Alakea Street and on a 14.93 ft. offset to the Northeast side of King Street, and running thence by true azimuths:—

1. 315° 50' 51.7 feet along property of Dora Hopp;
2. 51° 50' 44.8 feet along property of Mrs. B.M. Allen;
3. 141° 50' 50.9 feet along Lot "B";
4. 231° 03' 39.4 feet along the Southeast side of Alakea St. to the point of beginning.

Area 2154 square feet

LOT "B"

Beginning at the West corner of this piece on the Southeast side of Alakea Street, said point being by true azimuth and distance 51° 03' 46.4 feet from the initial point of Lot A, and running thence by true azimuths:—

1. 231° 03' 7.0 feet along the Southeast side of Alakea Street;
2. 321° 50' 50.9 feet along lot A;
3. 51° 50' 7.0 feet along property of Mrs. B.M. Allen;
4. 141° 50' 50.8 feet along property of Mrs. B.M. Allen to the point of beginning.

Area 356 Square Feet

Mrs. B.M. Allen (owner) No. 273
Filed May 15th. 1913
At 10 O'CLOCK A.M.
J. Marcallino
Registrar

Christian Church of Honolulu
by P.L. Weaver
their attorney.

Honolulu
Mch. 24-1913.

Geo. F. Wright
Surveyor

I hereby certify that this is a true and correct copy of Land Court Petition 273

Honolulu, T.H.
June 18 1913.

Geo. F. Wright
Land Court Surveyor.